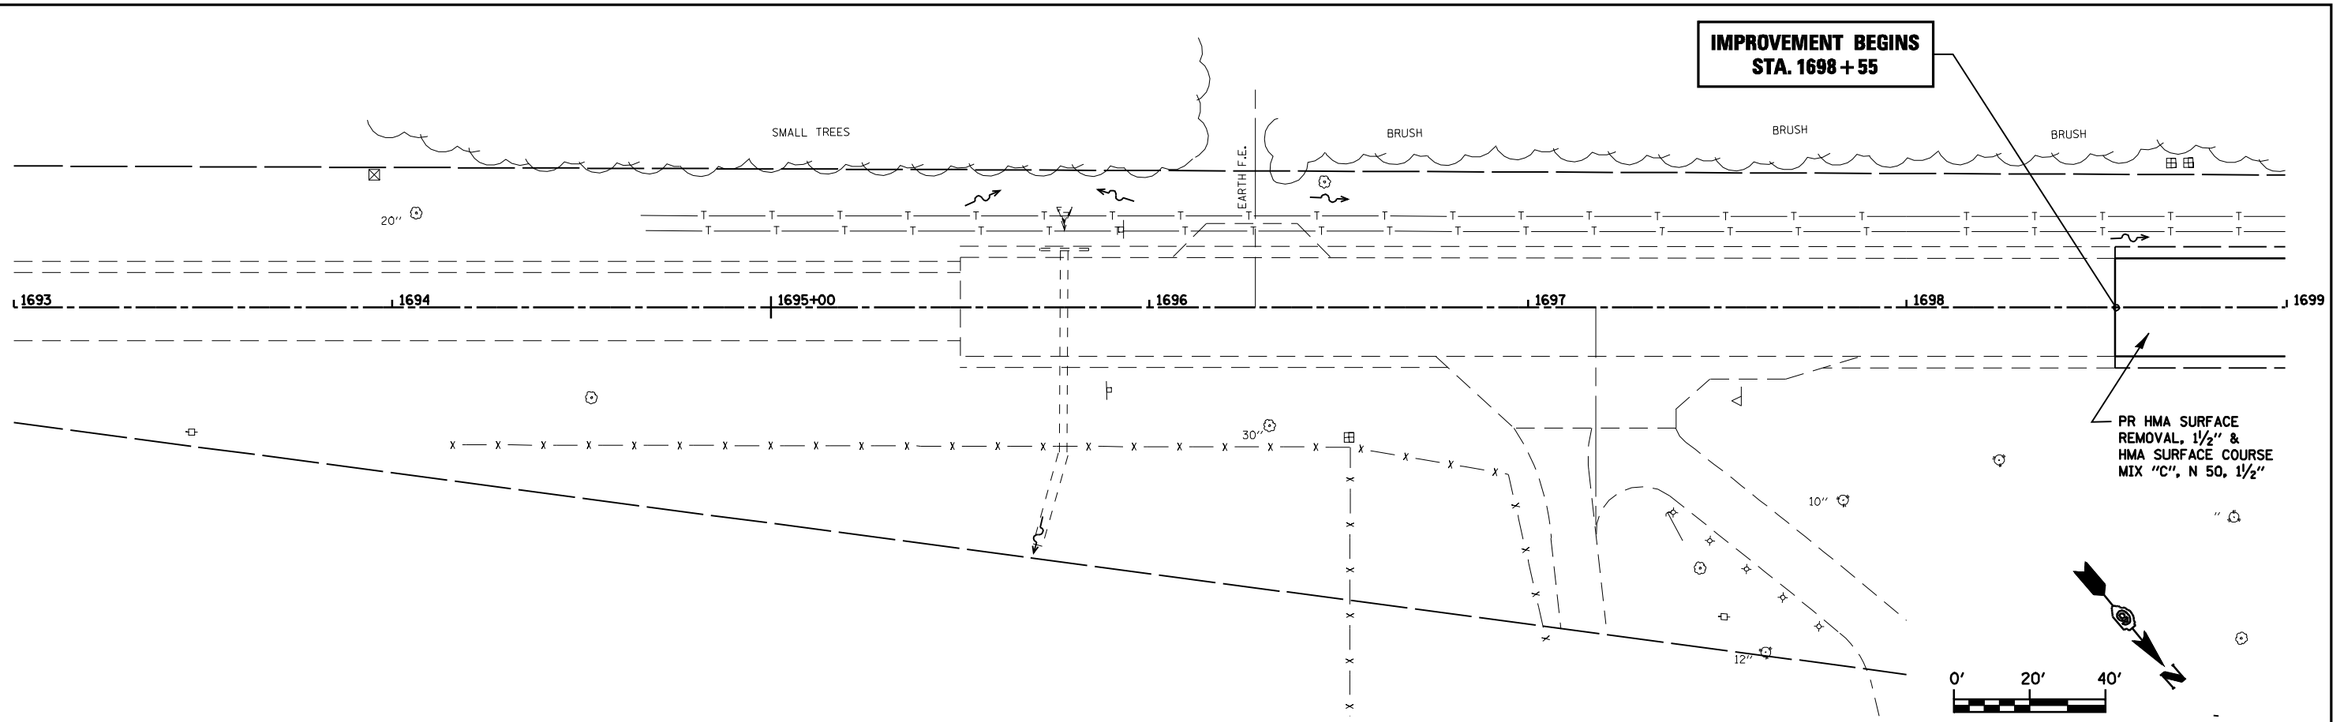

PLAN

DATE	BY	
		SURVEYED
		PLOTTED
		ALIGNMENT CHECKED
		RT. OF WAY CHECKED
		CADD FILE NAME
		NOTE BOOK
		NO.

PROFILE

DATE	BY	
		SURVEYED
		PLOTTED
		PROFILE CHECKED
		BAR. NOTED
		STRUCTURE NO'FATNS CH'KD
		NOTE BOOK
		NO.

FILE NAME = c:\pw_work\PWIDOT\LAUGHLINRL\dms30940\D672B26-sht-plnprf1.dgn	USER NAME = laughlinrl	DESIGNED -	REVISED -
		DRAWN -	REVISED -
	PLOT SCALE = 40.000 ' / IN.	CHECKED -	REVISED -
	PLOT DATE = Feb-04-2010 02:24:54PM	DATE -	REVISED -

STATE OF ILLINOIS
DEPARTMENT OF TRANSPORTATION

SCALE: 1" = 20' | SHEET NO. OF SHEETS | STA. 1698+55 | TO STA. 1705+00

F.A.S. RTE.	SECTION	COUNTY	TOTAL SHEETS	SHEET NO.
1597	12(RS-7) & 13(RS-6)	ADAMS	29	8
		CONTRACT NO.72B26		
FED. ROAD DIST. NO.	ILLINOIS FED. AID PROJECT			