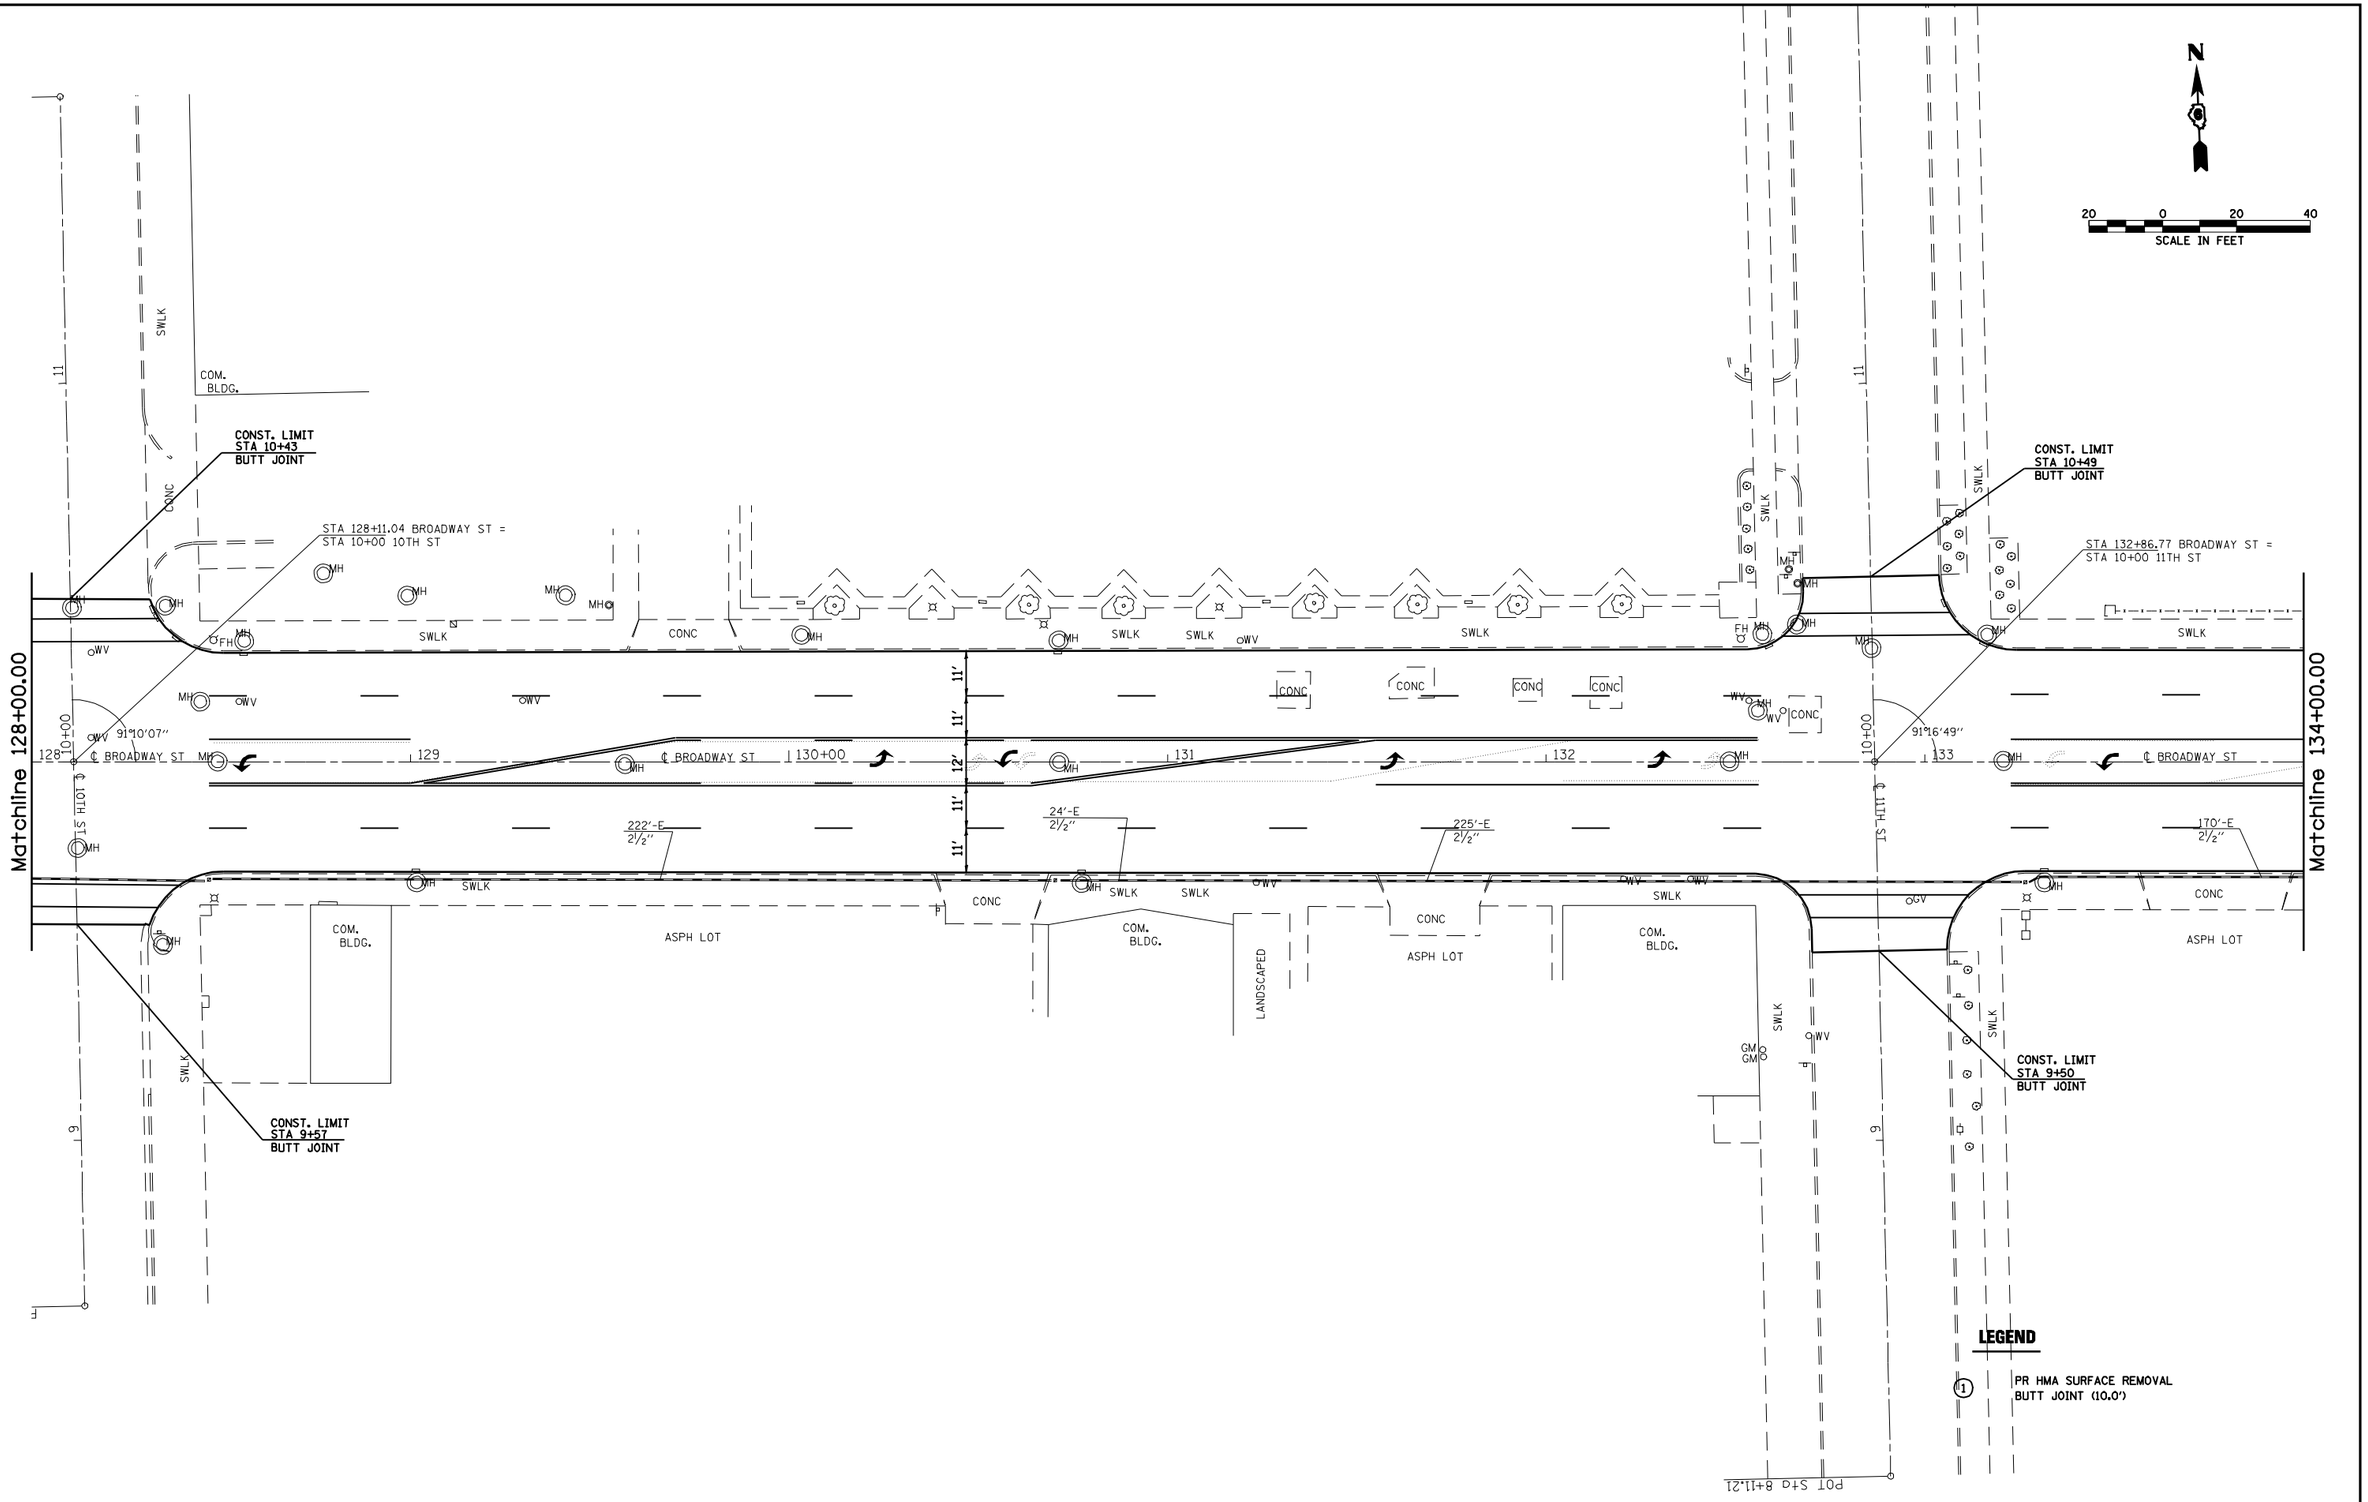

FILE NAME = c:\pw_work\PWIDOT\LAUGHLINRL\dms30500\d672c30-sht-plan.dgn	USER NAME = laughlinrl	DESIGNED -	REVISED -	STATE OF ILLINOIS DEPARTMENT OF TRANSPORTATION	IL 104				F.A.P. RTE.	SECTION	COUNTY	TOTAL SHEETS	SHEET NO.
	PLOT SCALE = 40.0000 ' / IN.	CHECKED -	REVISED -						745	103RS-11	ADAMS	32	14
	PLOT DATE = Feb-01-2010 01:41:46PM	DATE -	REVISED -		SCALE:	SHEET NO. OF SHEETS	STA.	TO STA.			CONTRACT NO. 72C30		
									FED. ROAD DIST. NO.	ILLINOIS	FED. AID PROJECT		