DUNLAP-YOUNG & CO.
C/O CAPITAL AGRICULTURAL
PROPERTY SERVICES, INC.
PARCEL NO. 6036105

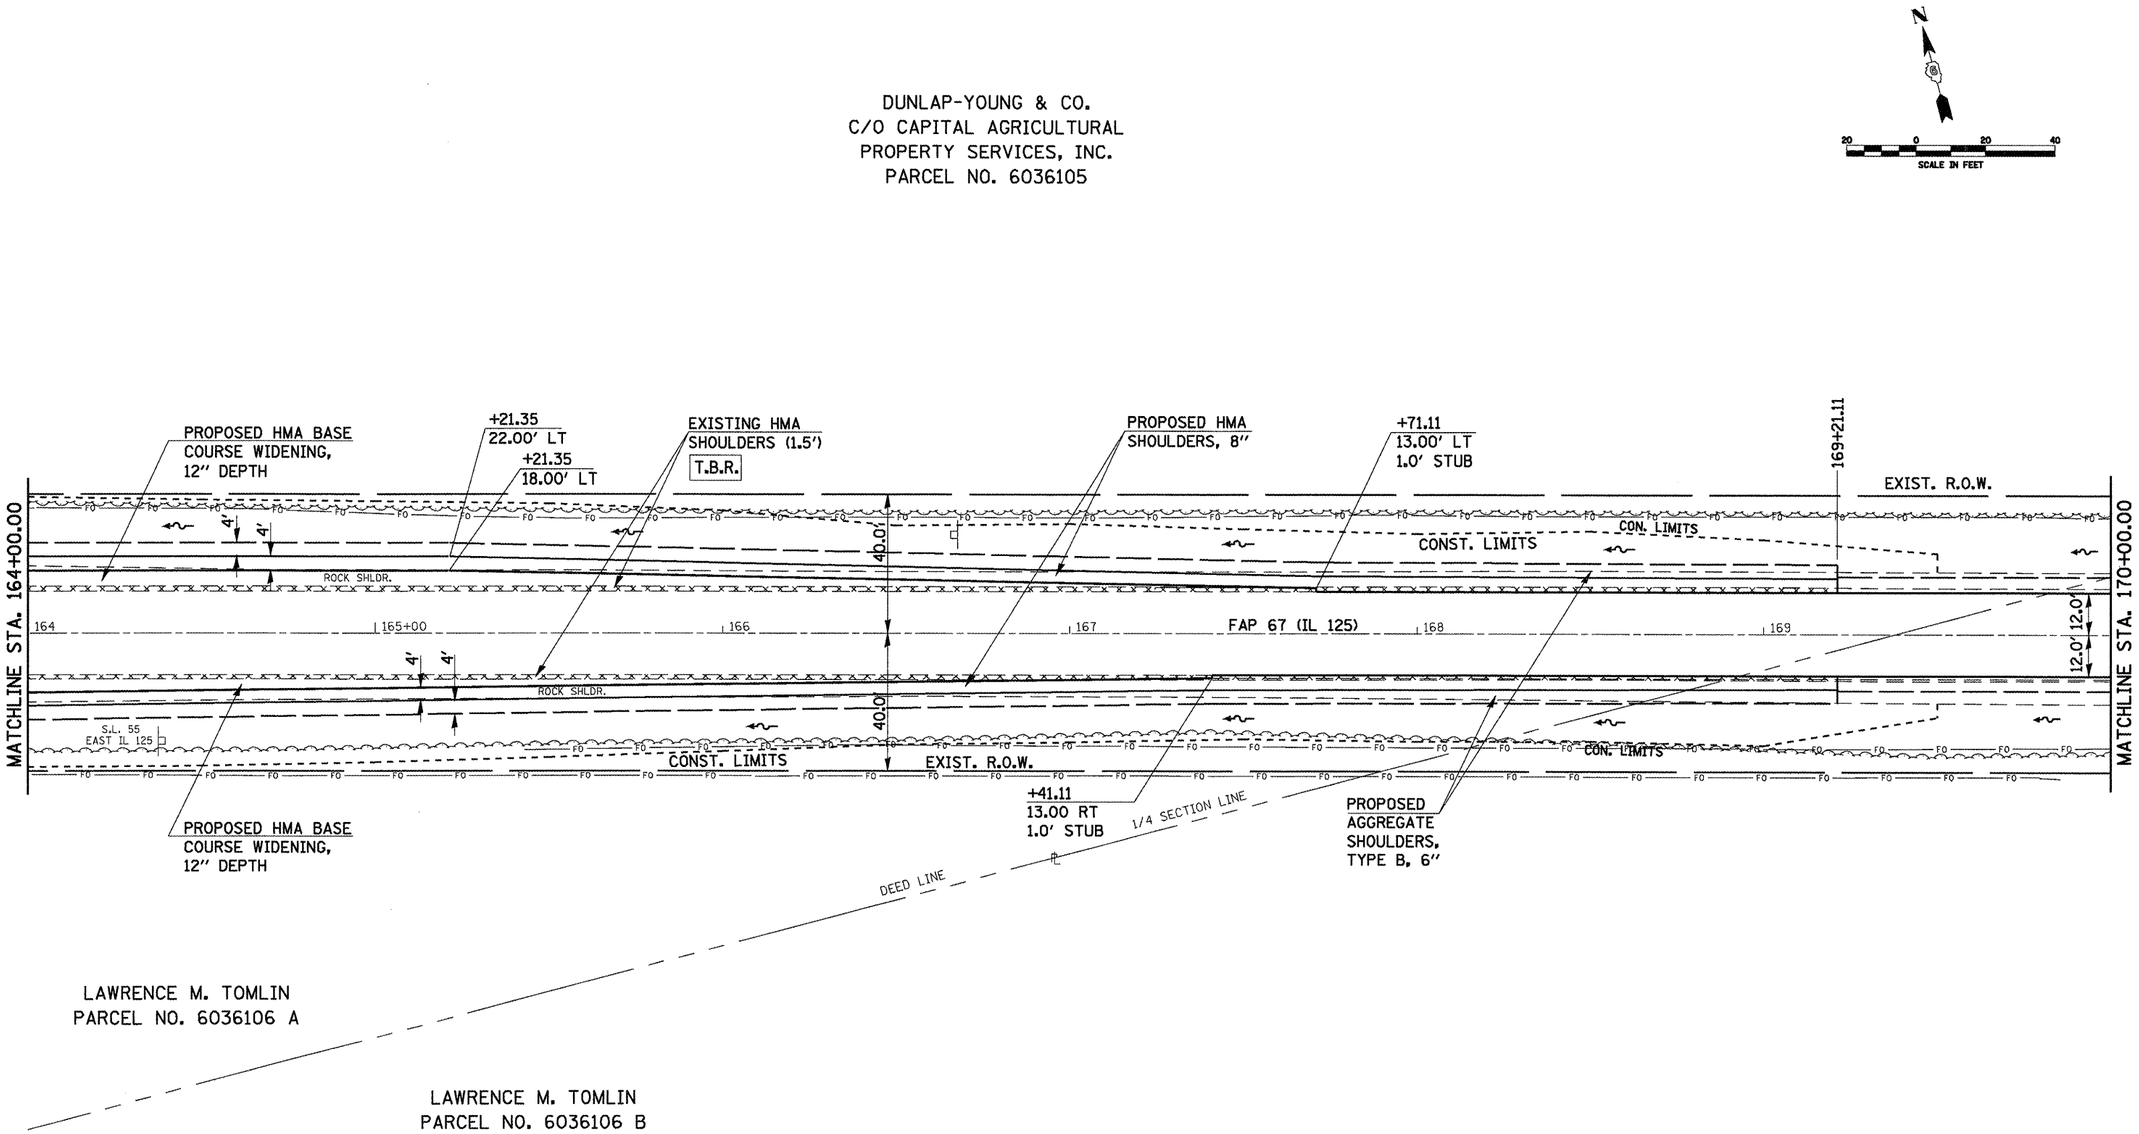

FILE NAME = c:\pw_work\PWIDOT\COXTE\dms22819\D672C49-shtplan_42.dgn	USER NAME = coxte	DESIGNED -	REVISED -	STATE OF ILLINOIS DEPARTMENT OF TRANSPORTATION	FAP RTE 67 (IL 125) INTERSECTION WITH FAS RTE 1573 (IL 123) & TR RTE 22 (YANKEE TOWN RD.)	F.A.P. RTE.	SECTION	COUNTY	TOTAL SHEETS	SHEET NO.
	PLOT SCALE = 40.00 ' / IN.	DRAWN -	REVISED -			67	105(RS-6) 106(RS-4)	*	88	28
	PLOT DATE = Dec-18-2009 04:48:39PM	CHECKED -	REVISED -					CONTRACT NO. 72C49		
		DATE -	REVISED -		SCALE: 1" = 20' SHEET NO. OF SHEETS STA. 164+00.00 TO STA. 170+00.00			ILLINOIS FED. AID PROJECT		

* CASS. SANGAMON