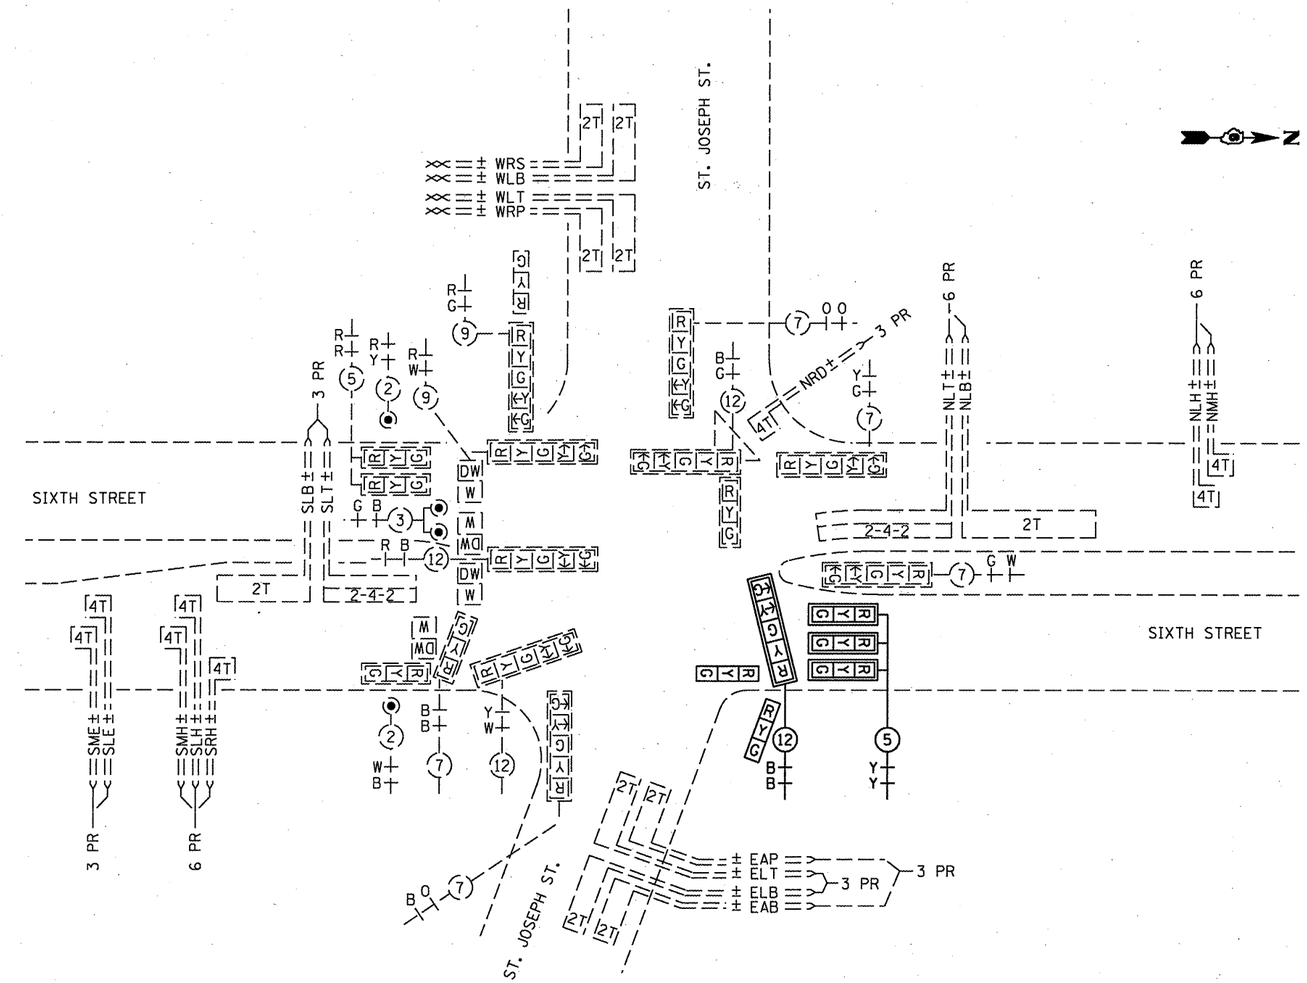

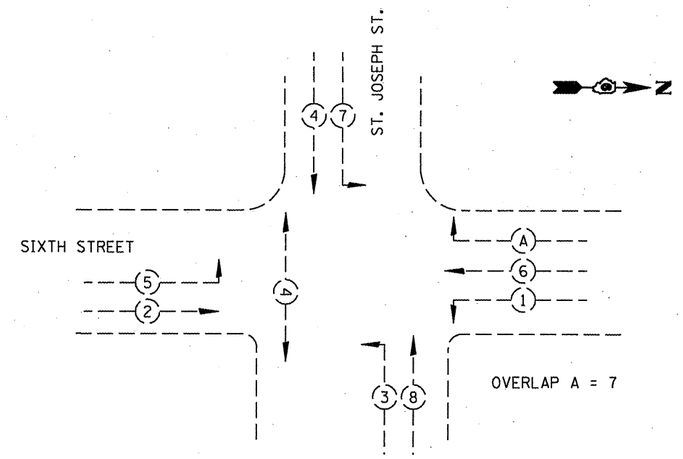

PHASE DESIGNATION DIAGRAM

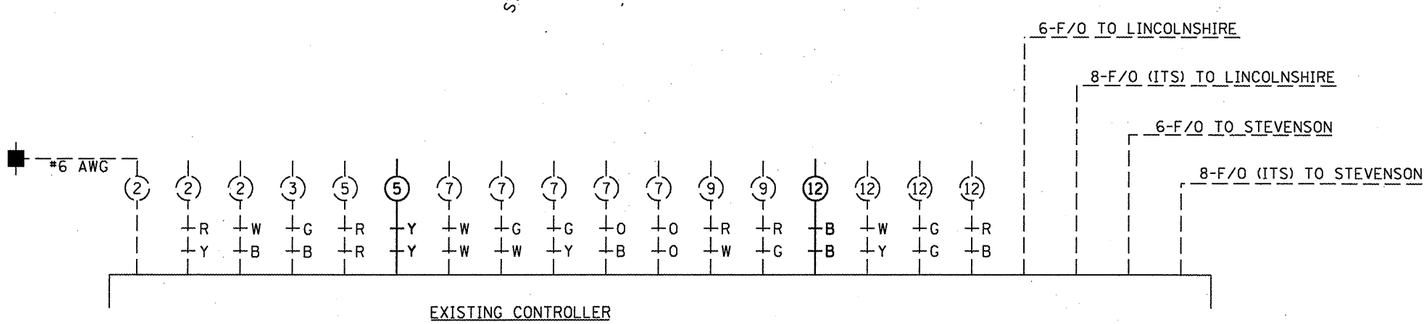

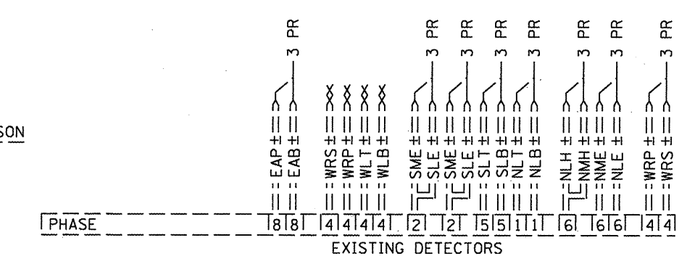

NOT TO SCALE

FILE NAME = c:\pw_work\PWIDOT\CABRERARS\d0183102\D516410_sht_ts04.dgn	USER NAME = cabrerars	DESIGNED -	REVISED -	STATE OF ILLINOIS DEPARTMENT OF TRANSPORTATION	PROPOSED CABLE PLAN ST. JOSEPH ST. & SIXTH ST.	F.A.P. RTE.	SECTION	COUNTY	TOTAL SHEETS / SHEET NO.
	PLOT SCALE = 40.0000 ' / IN.	DRAWN -	REVISED -			666	110TS-4 & 15TS-5	SANGAMON	20 / 11
	PLOT DATE = Feb-02-2010 04:09:01PM	CHECKED -	REVISED -					CONTRACT NO. 72D36	
		DATE -	REVISED -		SCALE: 20 / SHEET NO. OF SHEETS / STA. TO STA.			ILLINOIS FED. AID PROJECT	