CONTRACT: 72D51
SHEET 8 OF 13

STATE OF ILLINOIS
DEPARTMENT OF TRANSPORTATION

ROUTE NO.	SECTION	COUNTY	TOTAL SHEETS	SHEET NO.
U.S.R.T. F.A. 63	*	ADAMS	211	112
FED. ROAD DIST. NO. 7	ILLINOIS	FED. AID PROJECT-		

*(78-3VHB)R

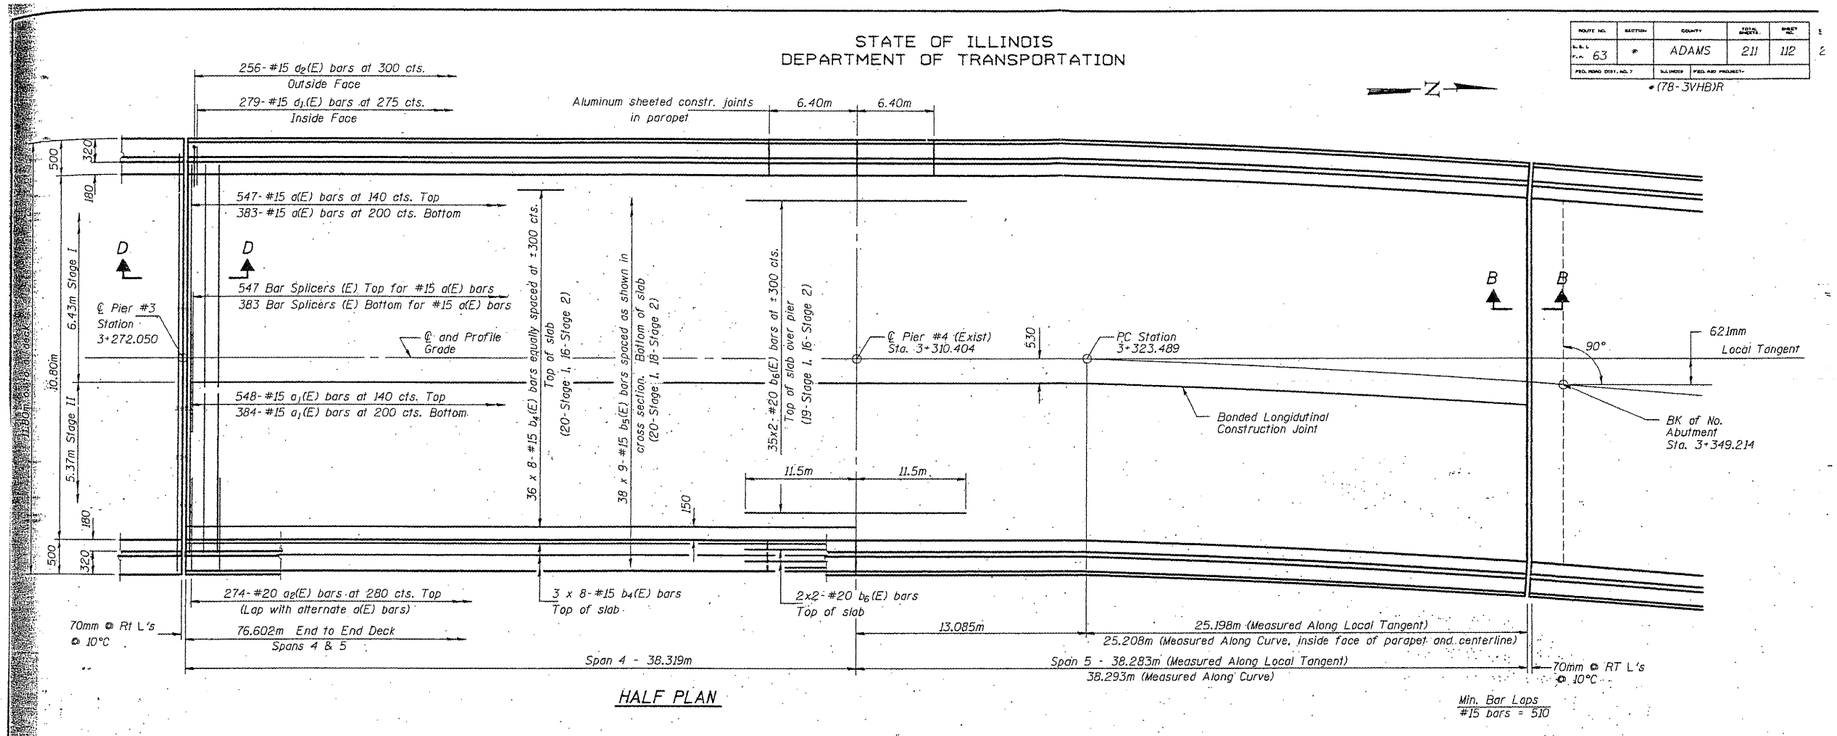

HALF PLAN

Min. Bar Laps
#15 bars = 510

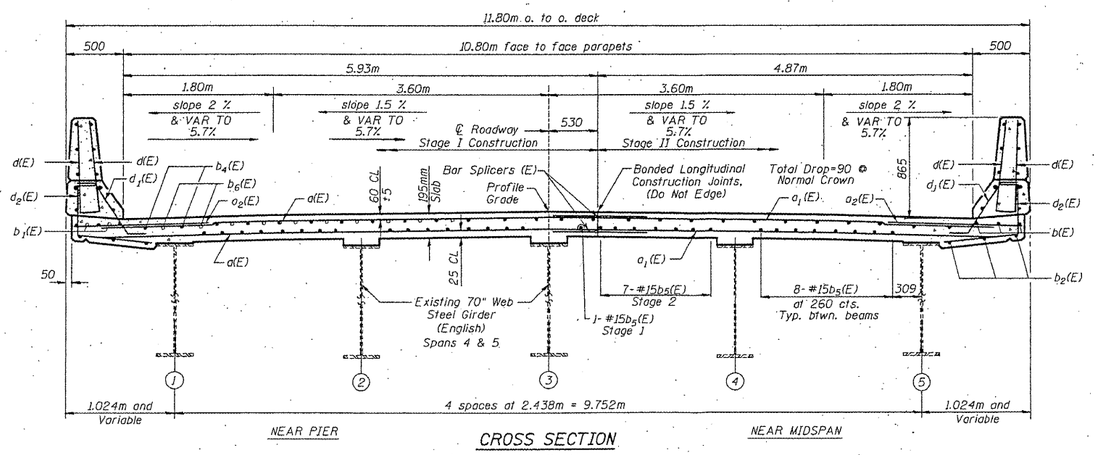

CROSS SECTION
(Looking North)

Notes: See Sheet #11 of 29 for superstructure details and Bill of Material.
Reinforcement bars designated (E) shall be epoxy coated.
Bars indicated thus 20 x 3-#15 etc. indicates 20 lines of bars with 3 lengths per line.
See Sheet #11 of 29 for parapet reinforcement.
All dimensions are in millimeters (mm) except as noted.
See Sheet #12 of 29 for Sections B-B and D-D.

See Sheet #1 of 29 for drainage supper locations.
Cut reinforcement to clear drainage scupper.

DESIGNED	AG
CHECKED	DAF
DRAWN	BJB
CHECKED	ECM

DECK PLAN AND CROSS SECTION
SPANS 4 AND 5
F.A.P. RTE 63 US RTE 24/N. 3RD ST.
OVER CEDAR CREEK
B. N. RAILROAD AND PARK ROAD
SECTION (78-3VHB)R
ADAMS COUNTY
STA. 3+283.664
STRUCTURE NO. 001-0011

FOR INFORMATION ONLY

EXISTING PLANS, SN 001-0011
FAP 63 (US 24) & 310 (IL 104)
D6REHAB BDGE PAINTING 2010-1
ADAMS & MORGAN COUNTIES