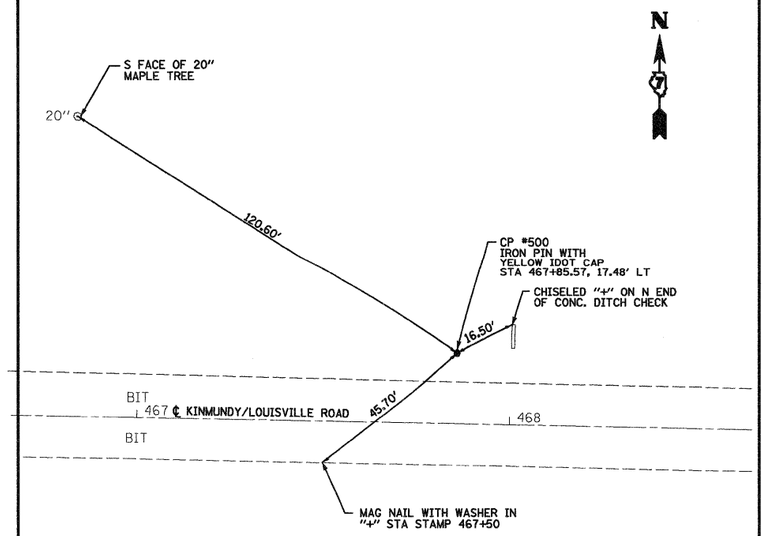

CONTROL POINT #500
N 765,214.40
E 883,613.99

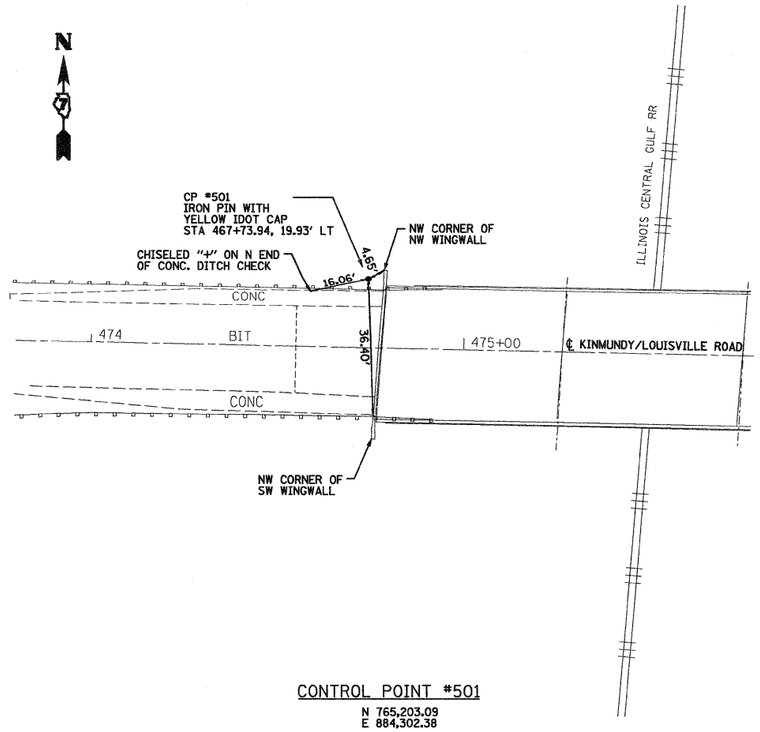

CONTROL POINT #501
N 765,203.09
E 884,302.38

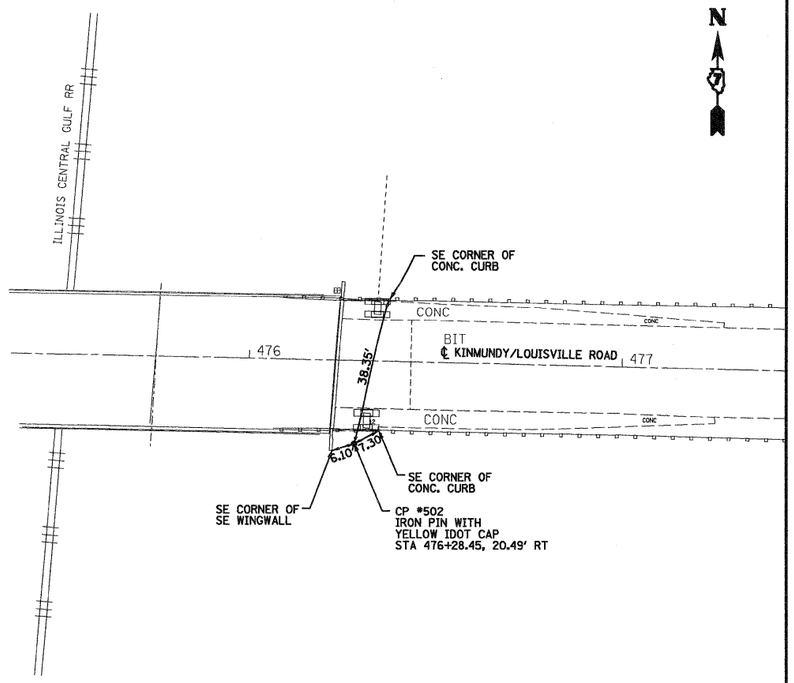

CONTROL POINT #502
N 765,159.43
E 884,455.93

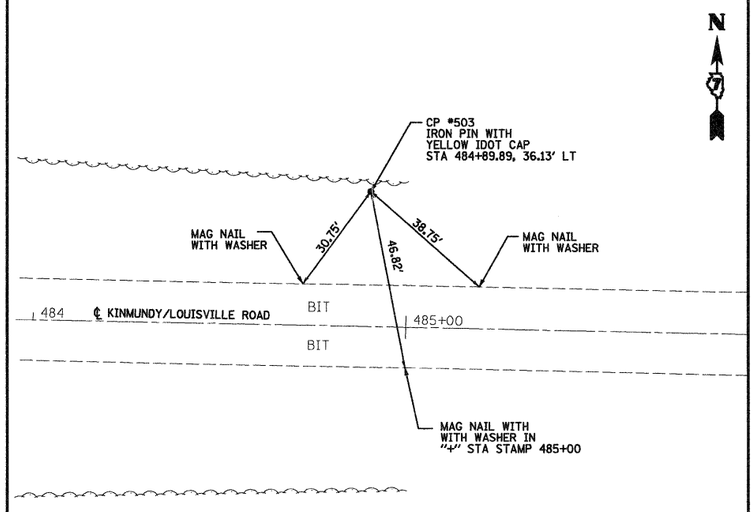

CONTROL POINT #503
N 765,198.66
E 885,318.34

FILE NAME = S:\Projects\467-0000 000 Dist 7 Version\WO 2 Kinmundy over ICRR\dgn\tie_pts.dgn	USER NAME = paul	DESIGNED - JLS	REVISED -
		DRAWN - MAB	REVISED -
	PLOT SCALE = 20.0000 ' / IN.	CHECKED - BRM	REVISED -
	PLOT DATE = 12/3/2008	DATE - 4-04-08	REVISED -

STATE OF ILLINOIS
DEPARTMENT OF TRANSPORTATION

ALIGNMENT TIES, KINMUNDY/LOUISVILLE ROAD

SCALE: 1"=20' | SHEET NO. 2 OF 2 SHEETS | STA. | TO STA.

F.A.S. RTE.	SECTION	COUNTY	TOTAL SHEETS	SHEET NO.
2703	(9-VBR)B	CLAY	65	9
		CONTRACT NO. 74136		
FED. ROAD DIST. NO.	ILLINOIS	FED. AID PROJECT		

...tdgn\tie_pts.dgn 12/3/2008 11:20:05 AM