| FINAL SURVEY | SURVEYED | BY |
|---|---|---|
| NOTE BOOK | PLOTTED | DATE |
| NO. | TEMPLATE | |
| | AREAS | |
| | AREAS CHECKED | |

| ORIGINAL SURVEY | SURVEYED | BY |
|---|---|---|
| NOTE BOOK | PLOTTED | DATE |
| NO. | TEMPLATE | |
| | AREAS | |
| | AREAS CHECKED | |

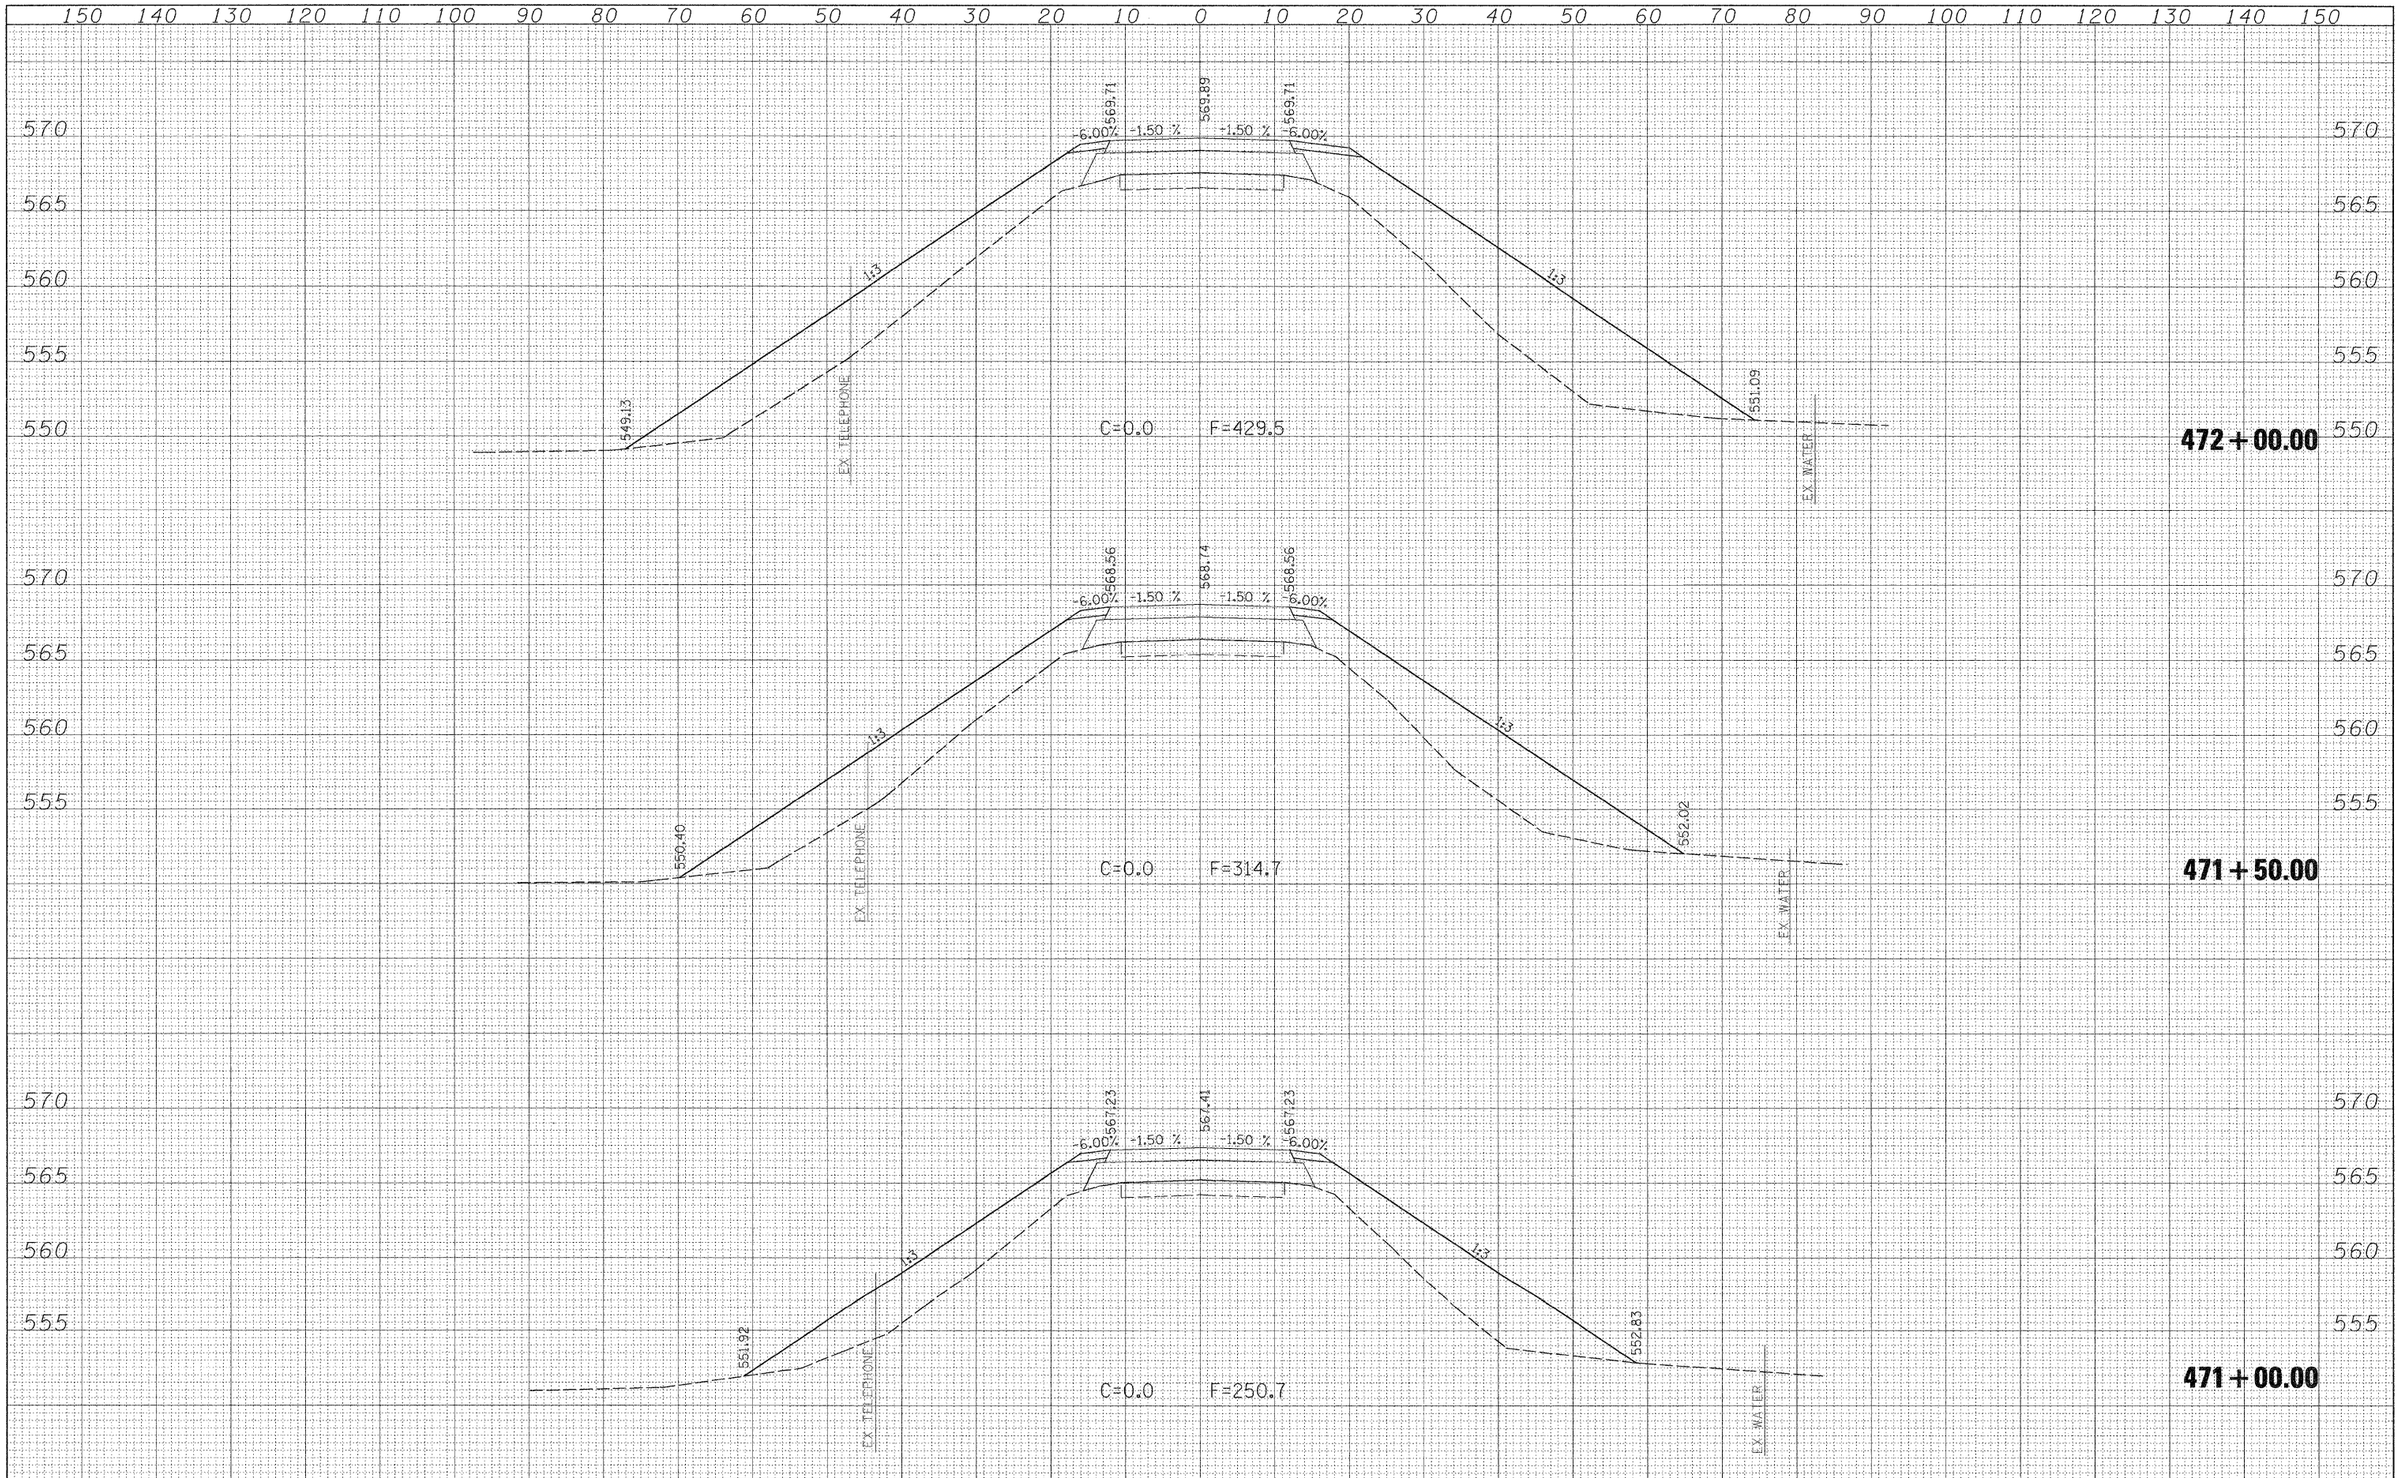


| | | | |
|---|---|---|---|
| FILE NAME = S:\Projects\407-0008 OBD Dist 7 Various\#0 2 Kinmundy over IDPR\dgn\xssh_KINMUNDY.dgn | USER NAME = paul | DESIGNED - JLS | REVISED - |
| | | DRAWN - MAB | REVISED - |
| | PLOT SCALE = 10.0000 ' / IN. | CHECKED - BRM | REVISED - |
| | PLOT DATE = 12/3/2008 | DATE - 5-20-08 | REVISED - |

**STATE OF ILLINOIS**
**DEPARTMENT OF TRANSPORTATION**

**CROSS SECTIONS – KINMUNDY/LOUISVILLE ROAD (FAS 2703)**

SCALE: 1"=10' | SHEET NO. 5 OF 21 SHEETS | STA. 471+00.00 TO STA. 472+00.00

| F.A.S RTE. | SECTION | COUNTY | TOTAL SHEETS | SHEET NO. |
|---|---|---|---|---|
| 2703 | (9-VBR)R | CLAY | 65 | 49 |
| | | CONTRACT NO. 74136 | | |
| FED. ROAD DIST. NO. | ILLINOIS | FED. AID PROJECT | | |