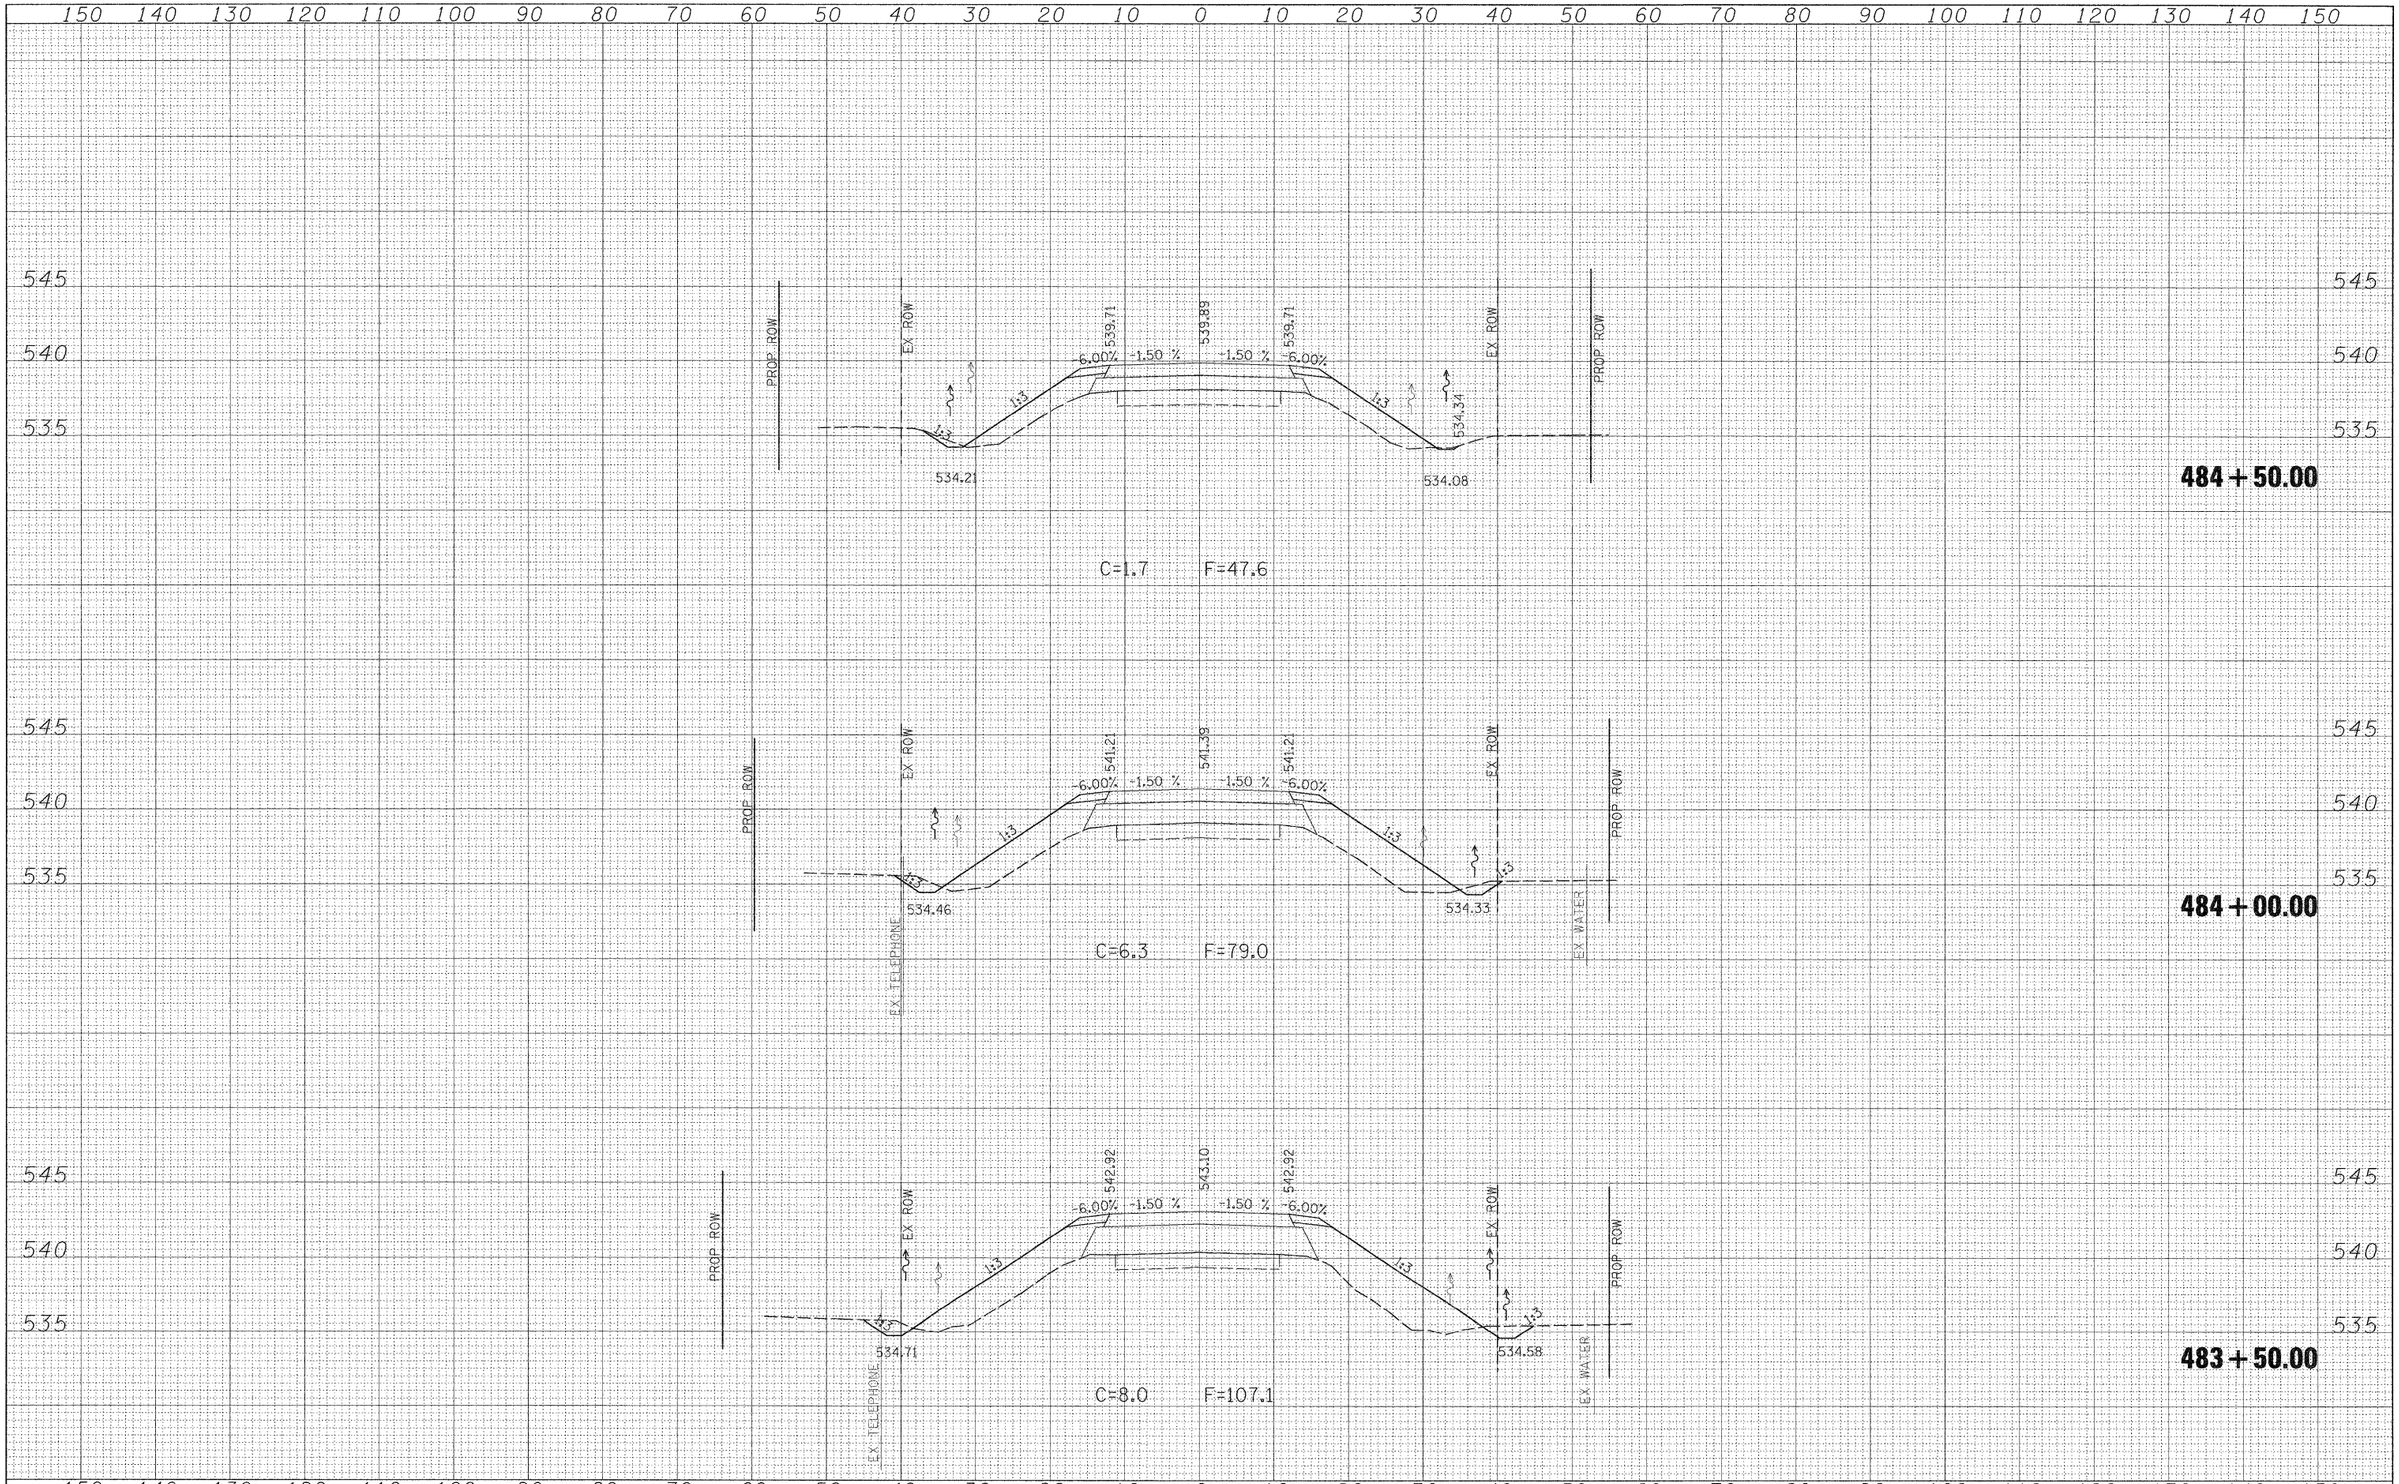

FINAL SURVEY	BY	DATE
SURVEYED		
PLOTTED		
TEMPLATE		
AREAS		
AREAS CHECKED		
NOTE BOOK NO.		

ORIGINAL SURVEY	BY	DATE
SURVEYED		
PLOTTED		
TEMPLATE		
AREAS		
AREAS CHECKED		
NOTE BOOK NO.		

FILE NAME = S:\Projects\407-0008 OBD Dist 7 Various\WO 2 Kinmundy over IC9R\dgn\xssh_KINMUNDY.dgn

USER NAME = paul	DESIGNED - JLS	REVISED -	
	DRAWN - MAB	REVISED -	
PLOT SCALE = 10.0000 ' / IN.	CHECKED - BRM	REVISED -	
PLOT DATE = 12/3/2008	DATE - 5-20-08	REVISED -	

STATE OF ILLINOIS
DEPARTMENT OF TRANSPORTATION

CROSS SECTIONS – KINMUNDY/LOUISVILLE ROAD (FAS 2703)

SCALE: 1"=10' | SHEET NO. 19 OF 21 SHEETS | STA. 483+50.00 TO STA. 484+50.00

F.A.S. RTE.	SECTION	COUNTY	TOTAL SHEETS	SHEET NO.
2703	(9-VBR)R	CLAY	65	63
		CONTRACT NO. 74136		

FED. ROAD DIST. NO. | ILLINOIS | FED. AID PROJECT