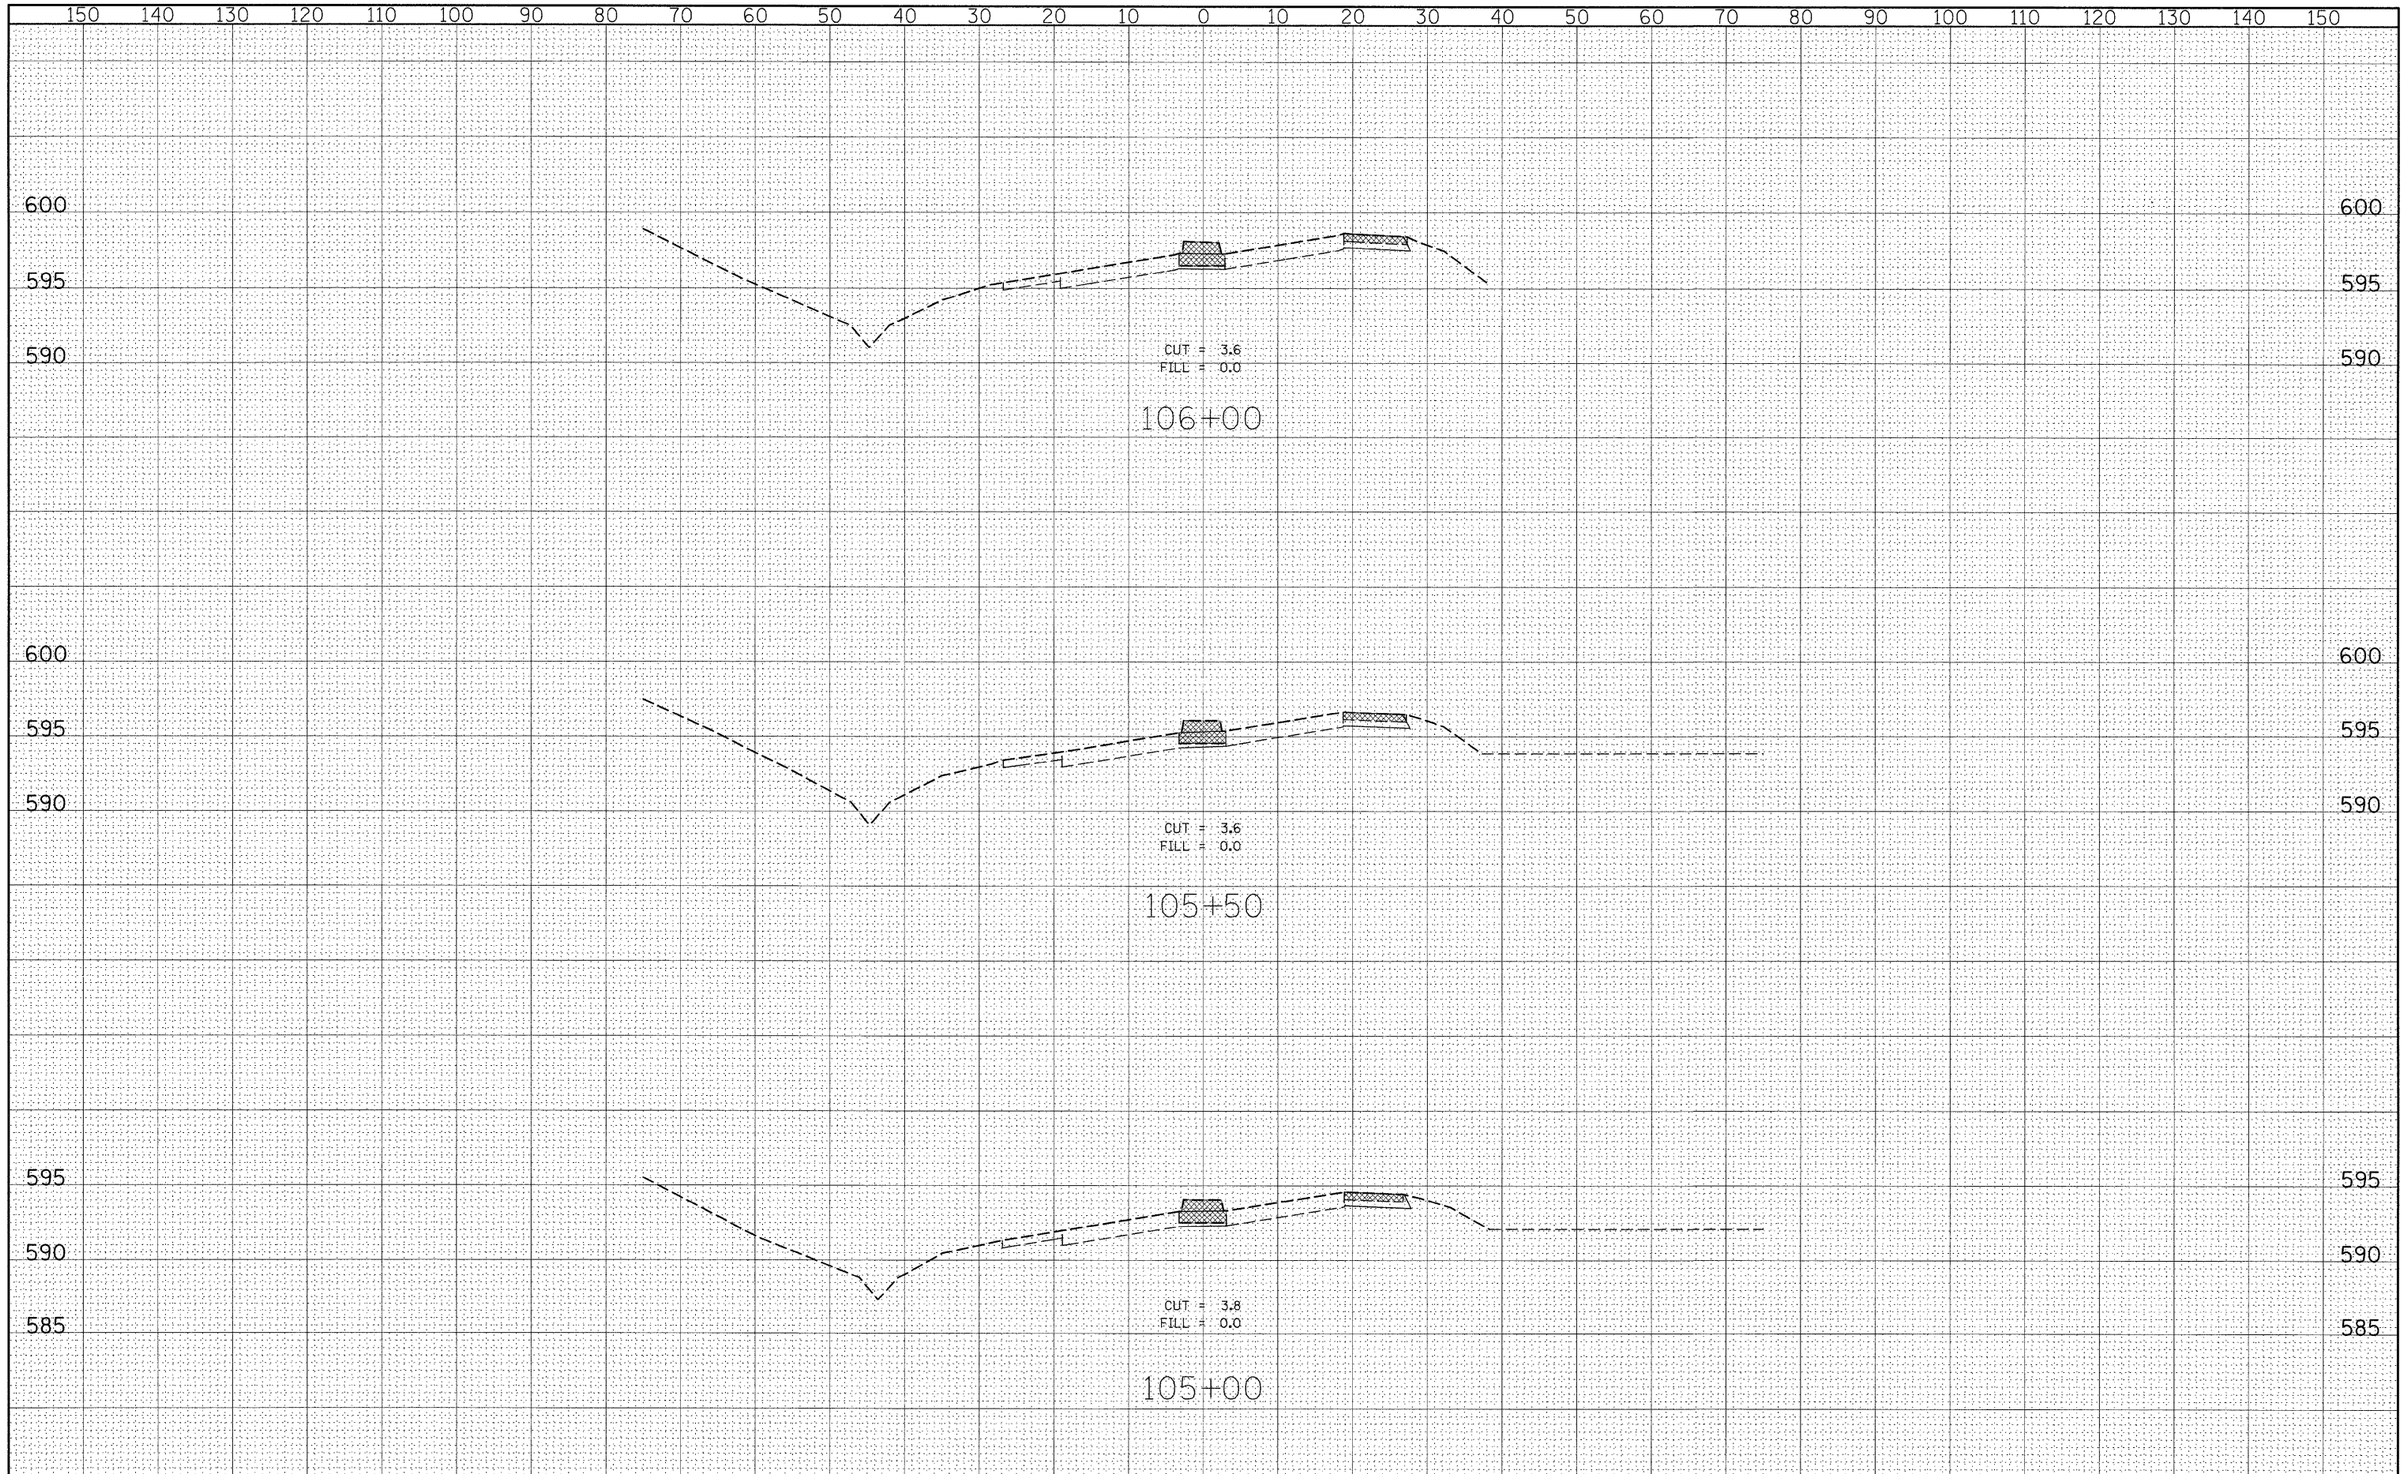

FINAL SURVEY	BY	DATE
SURVEYED		
PLOTTED		
NOTE BOOK TEMPLATE		
AREAS		
NO. AREAS CHECKED		

ORIGINAL SURVEY	BY	DATE
SURVEYED		
PLOTTED		
NOTE BOOK TEMPLATE		
AREAS		
NO. AREAS CHECKED		

FILE NAME = c:\pw_work\pwidot\owenbj\dms52550\xsht0060 6c.dgn

USER NAME = owenbj
PLOT SCALE = 10.0000 ' / IN.
PLOT DATE = 12/10/2009

DESIGNED -	REVISED -
DRAWN -	REVISED -
CHECKED -	REVISED -
DATE -	REVISED -

STATE OF ILLINOIS
DEPARTMENT OF TRANSPORTATION

PRE-STAGE I CROSS SECTIONS

SCALE: | SHEET NO. 2 OF 9 SHEETS | STA. 105+00.00 TO STA. 106+00.00

F.A.P. RTE.	SECTION	COUNTY	TOTAL SHEETS	SHEET NO.
809	67-1HBR	MONROE	144	108

CONTRACT NO. 76977

FED. ROAD DIST. NO. | ILLINOIS | FED. AID PROJECT