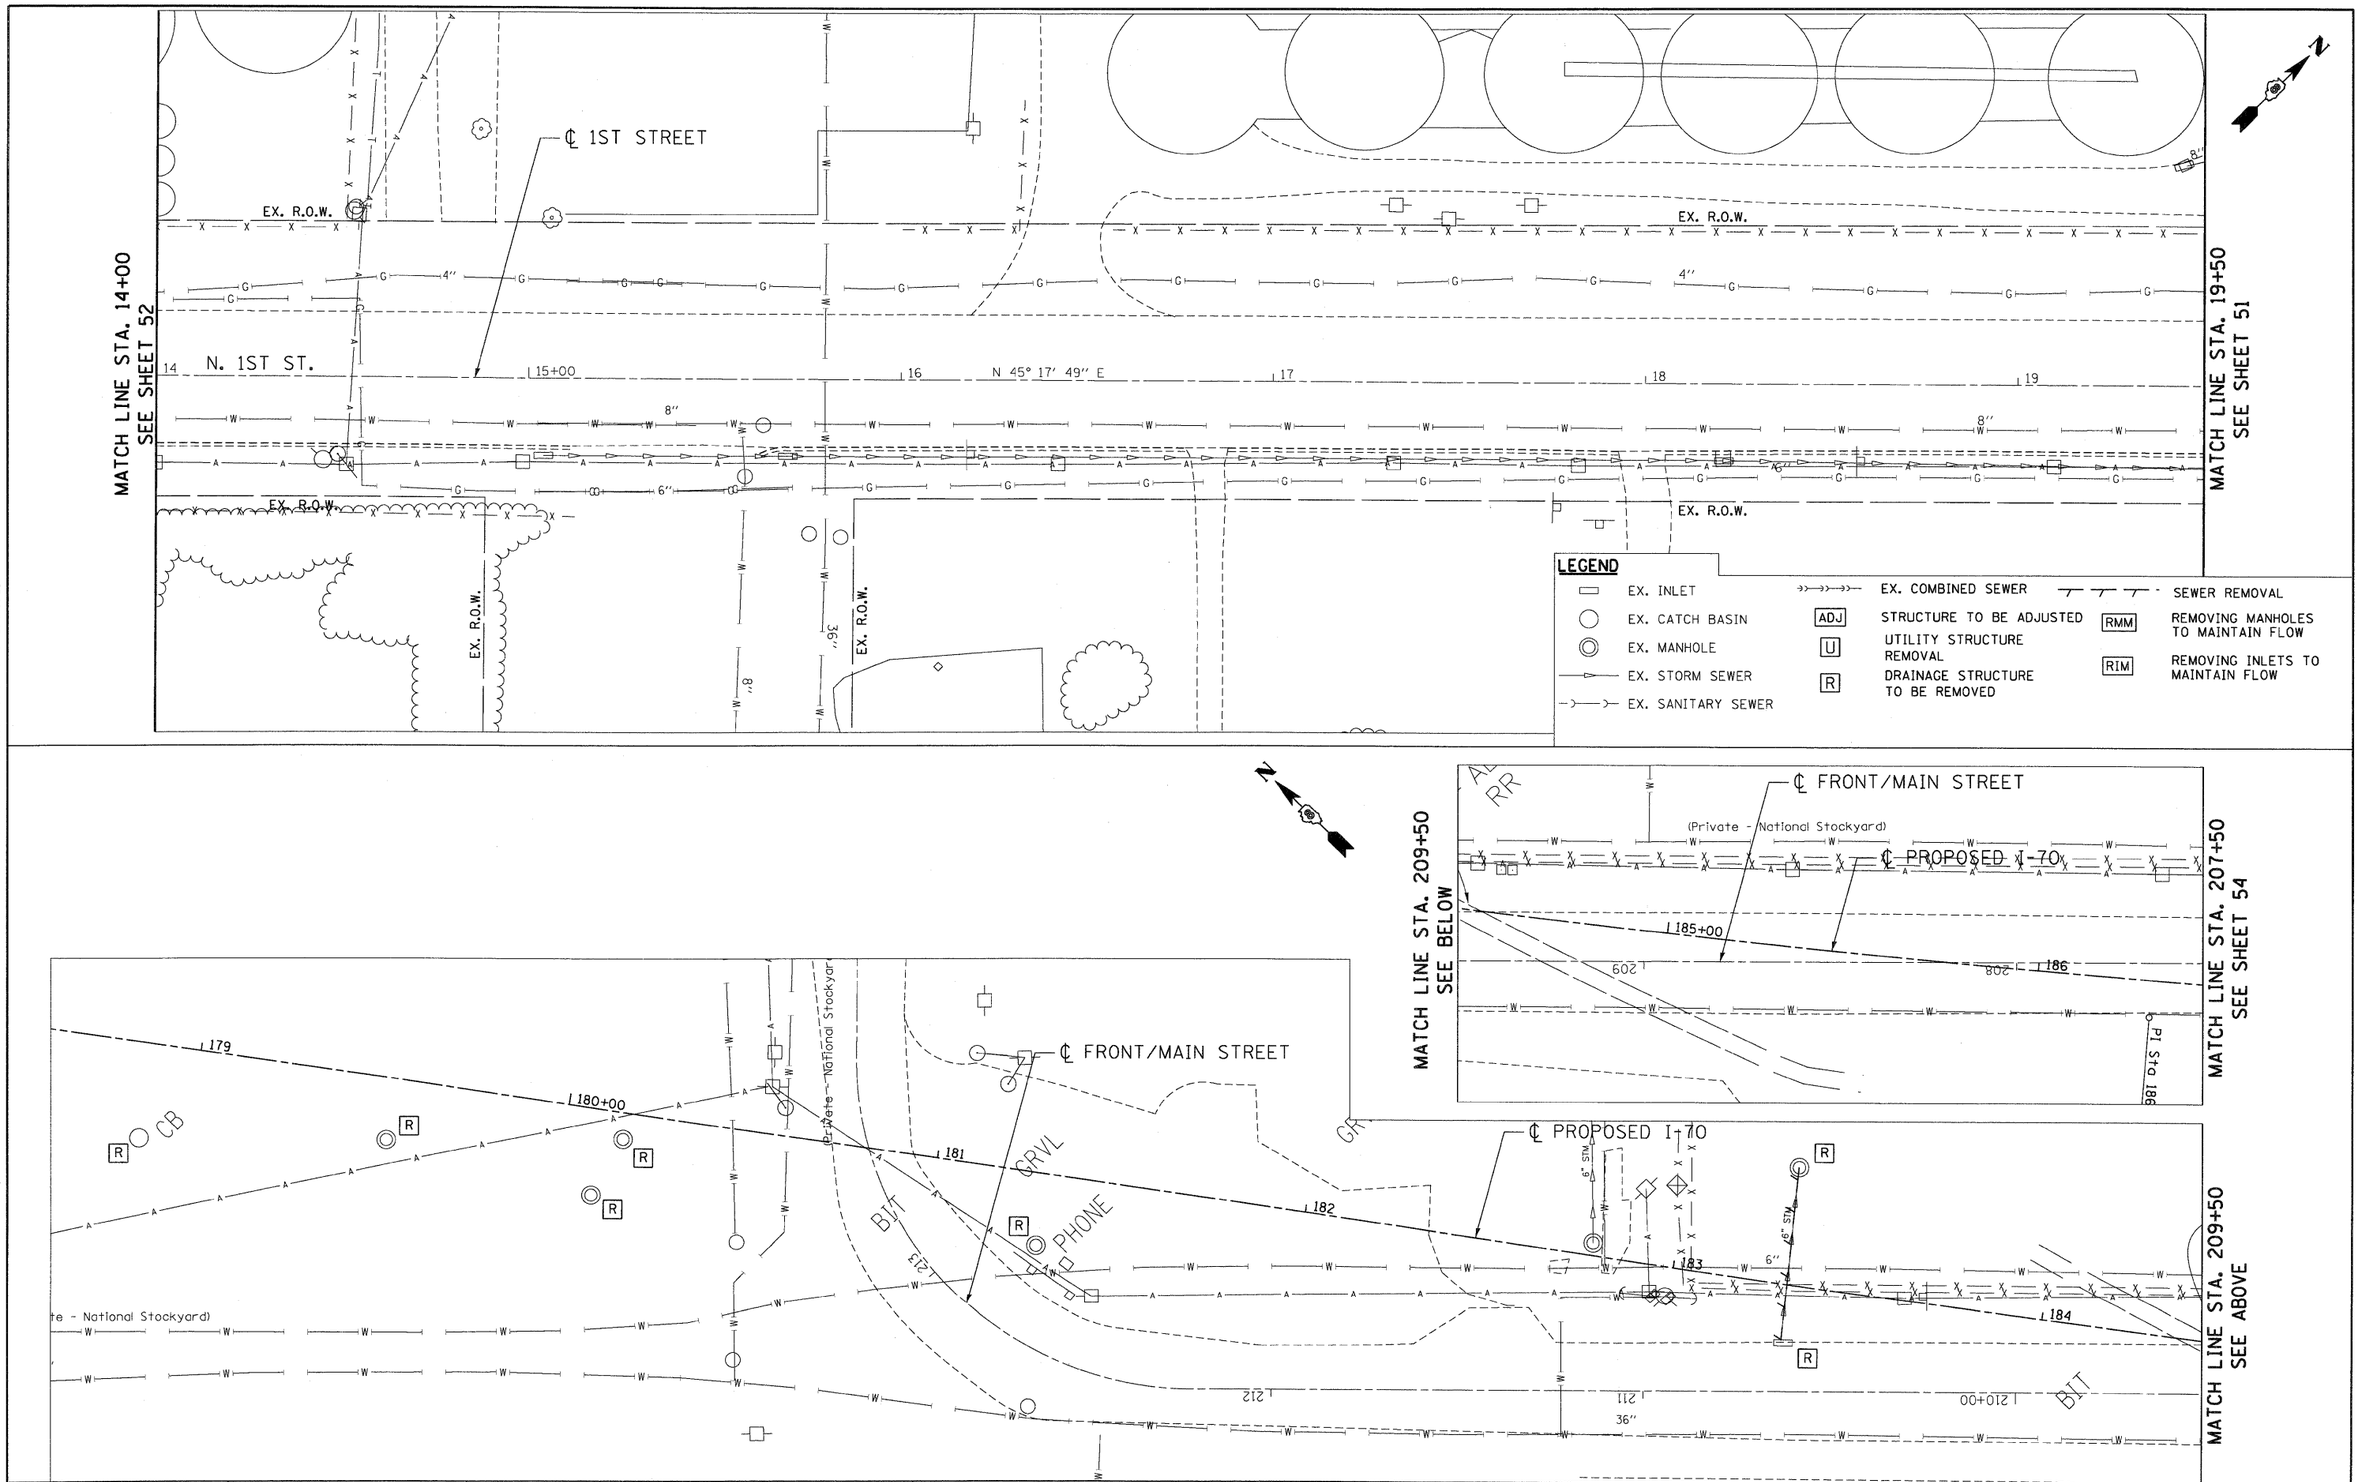

FILE NAME = $FILEL$	USER NAME = $USER$	DESIGNED - JB	REVISED -	STATE OF ILLINOIS DEPARTMENT OF TRANSPORTATION	EXISTING DRAINAGE & UTILITIES 1ST STREET STA. 14+00.00 TO STA. 19+50.00 & FRONT/MAIN STREET STA. 207+50.00 TO STA. 214+00.00
		DRAWN - JFS	REVISED -	I-70 CONNECTION	
TENG TENG & ASSOCIATES, INC. ENGINEERS/ARCHITECTS/PLANNERS CHICAGO, ILLINOIS	PLOT SCALE = $SCALE$	CHECKED - ACL	REVISED -		SCALE: 1"=20' SHEET NO. OF SHEETS STA. TO STA.
	PLOT DATE = $DATE$	DATE - 10/09/09	REVISED -		

F.A.P. RTE.	SECTION	COUNTY	TOTAL SHEETS	SHEET NO.
9153	82-1K	ST. CLAIR	107	53
		CONTRACT NO. 76C40		
FED. ROAD DIST. NO.	ILLINOIS	FED. AID PROJECT		