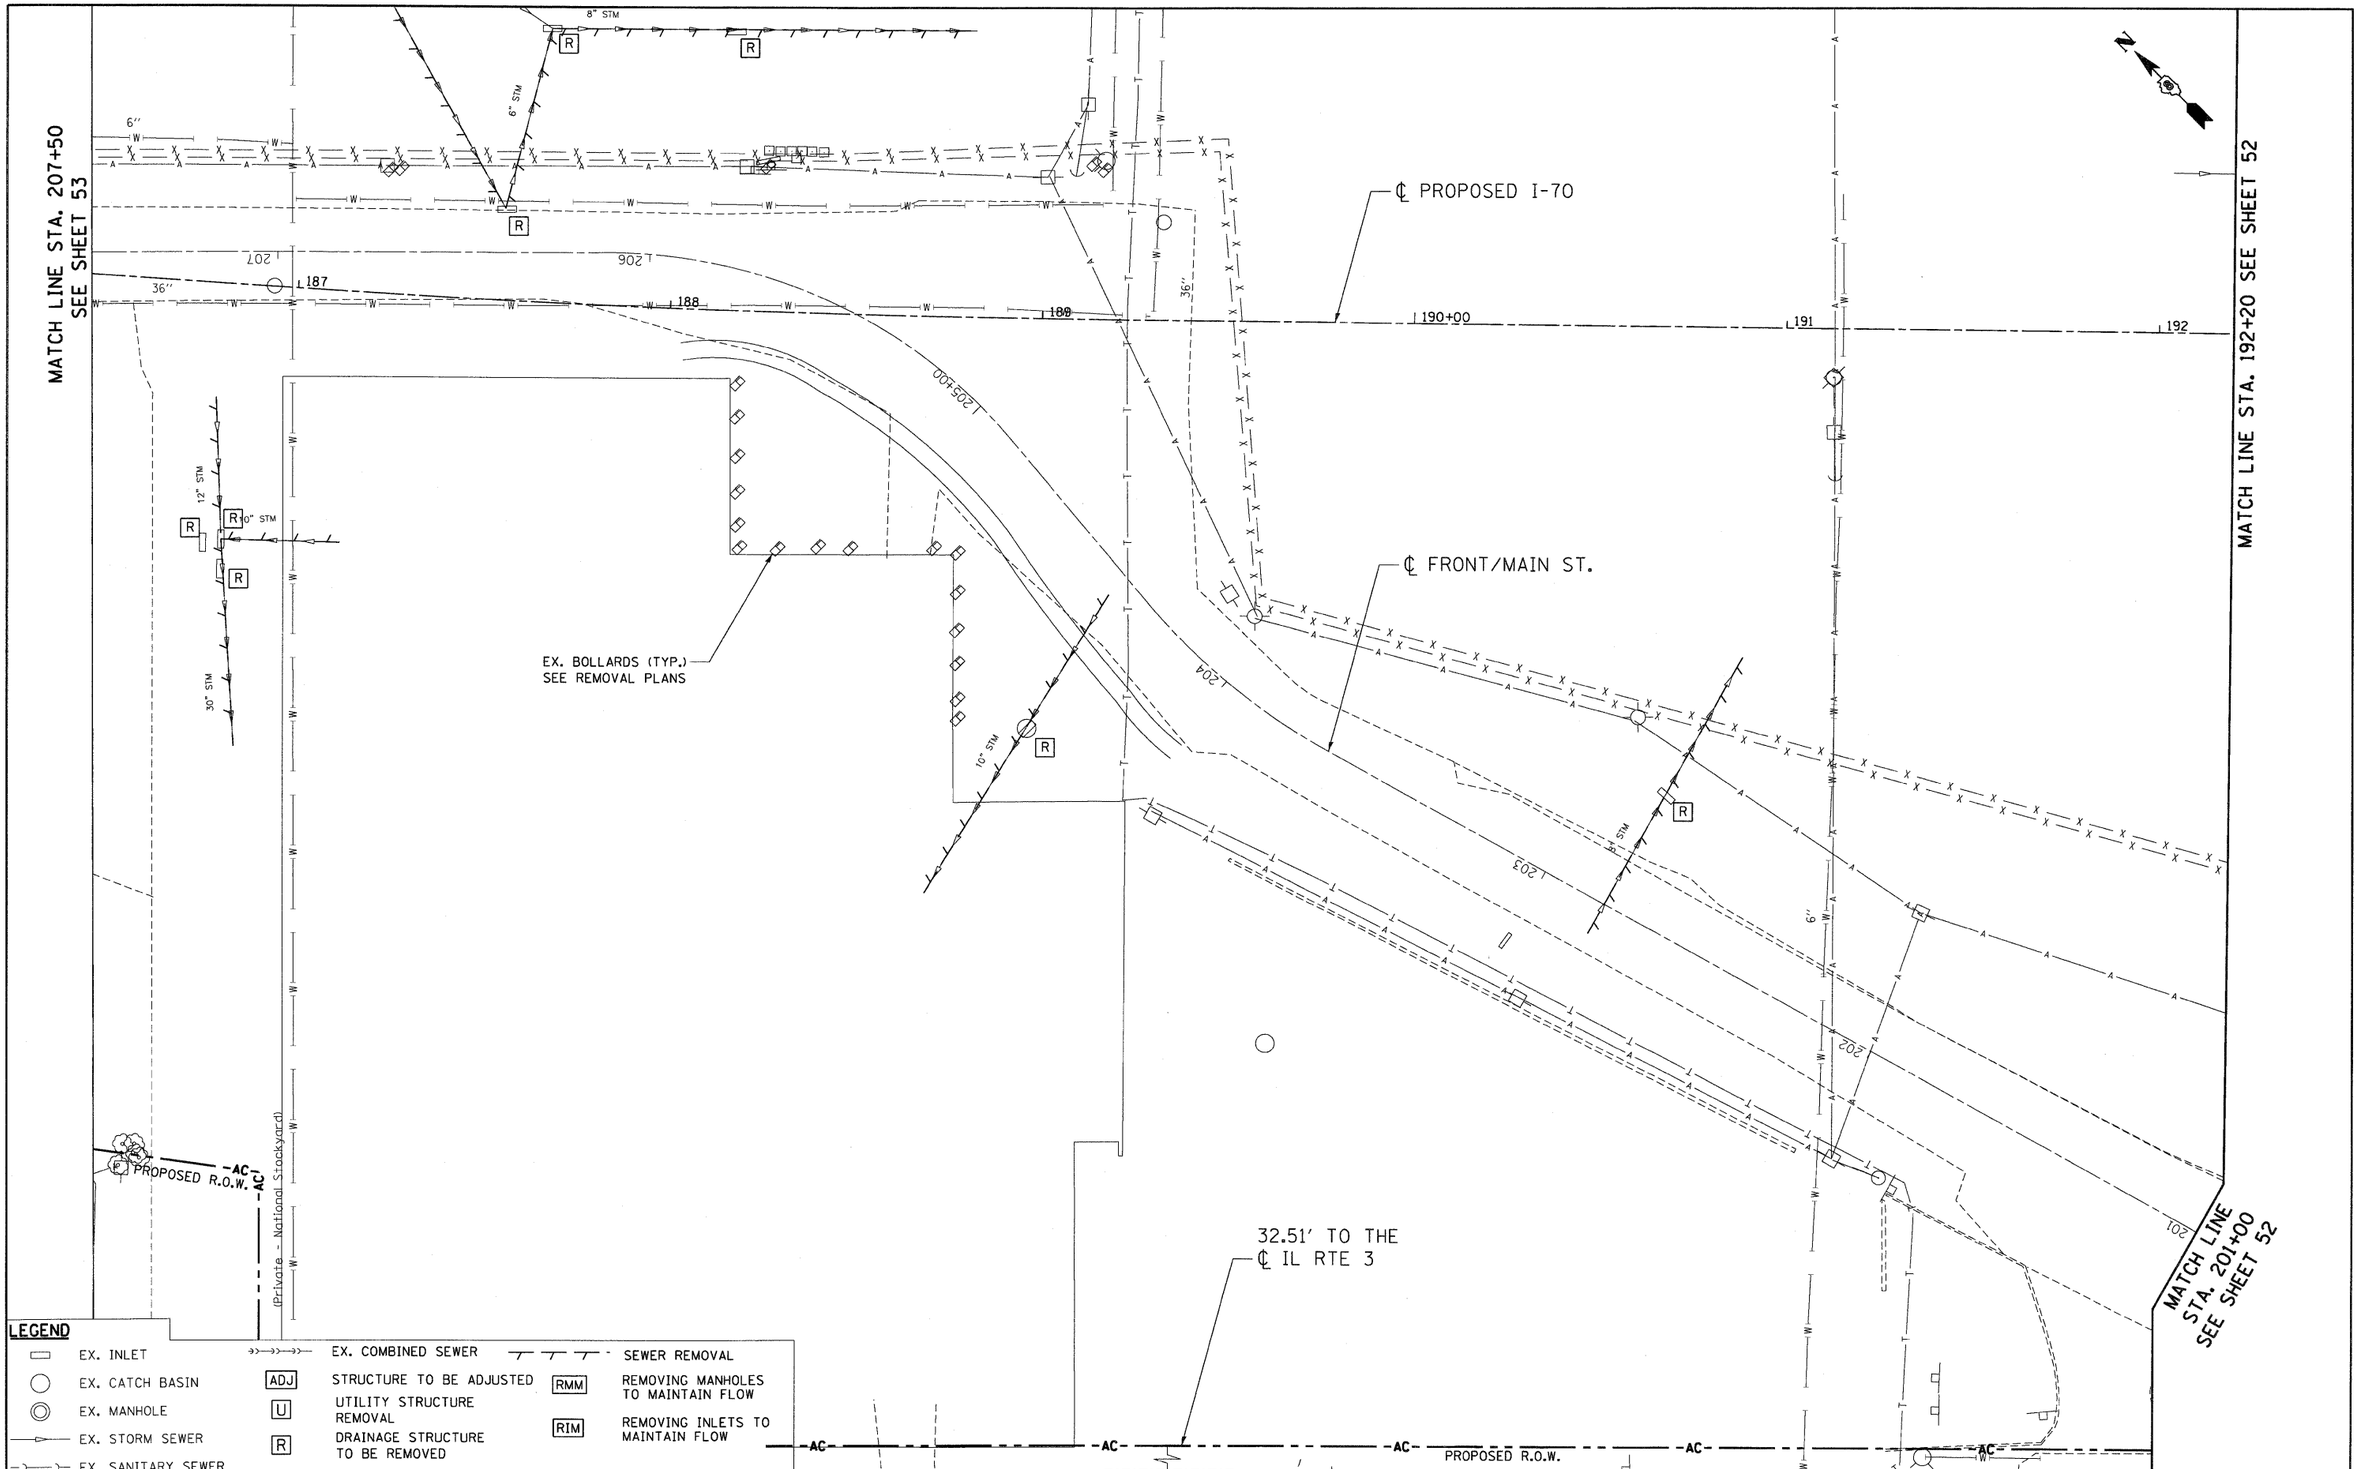

FILE NAME = $FILEL$	USER NAME = $USER$	DESIGNED - JB	REVISED -
		DRAWN - JFS	REVISED -
TENG TENG & ASSOCIATES, INC. ENGINEERS/ARCHITECTS/PLANNERS CHICAGO, ILLINOIS	PLOT SCALE = $SCALE$	CHECKED - ACL	REVISED -
	PLOT DATE = $DATE$	DATE - 10/09/09	REVISED -

STATE OF ILLINOIS
DEPARTMENT OF TRANSPORTATION
I-70 CONNECTION

EXISTING DRAINAGE & UTILITIES
FRONT STREET
STA. 201+00.00 TO STA. 208+00.00

SCALE: 1"=20' | SHEET NO. OF SHEETS | STA. TO STA.

F.A.P. RTE.	SECTION	COUNTY	TOTAL SHEETS	SHEET NO.
9153	82-1K	ST. CLAIR	107	54
		CONTRACT NO. 76C40		
FED. ROAD DIST. NO.	ILLINOIS	FED. AID PROJECT		

..\D8CONN-99-MOTIF1.DGN, ..\D8CONN-03-LAYOUT1.DGN, ..\D8CONN-03-PMK1.DGN, ..\D8CONN-03-LEGEND1.DGN, ..\D8CONN-03-REMOVAL5.DGN, ..\D8CONN-03-DRAIN2.DGN, ..\D8CONN-03-LNDSCP1.DGN, ..\D8CONN-03-STAGING1.DGN, ..\D8CONN-03-GEOMETRICS1.DGN, ..\D8CONN-03-TOPO1.DGN, ..\D8CONN-03-UTIL2.DGN, ..\D8CONN-03-BORDER1.DGN, ..\D8
10-14-2009, 16:18:23 BONDHUJD C:\IC-WORKSPACE\BONDHUJD\M-FS-0044.D-TRANS_07\2202\20868-001\CIVIL\CAD\99 ALL CONTRACTS\CONN\SHEETS CONTRACT 03\D8CONN-03-SHT-DRNUTIL6-2010.DGN