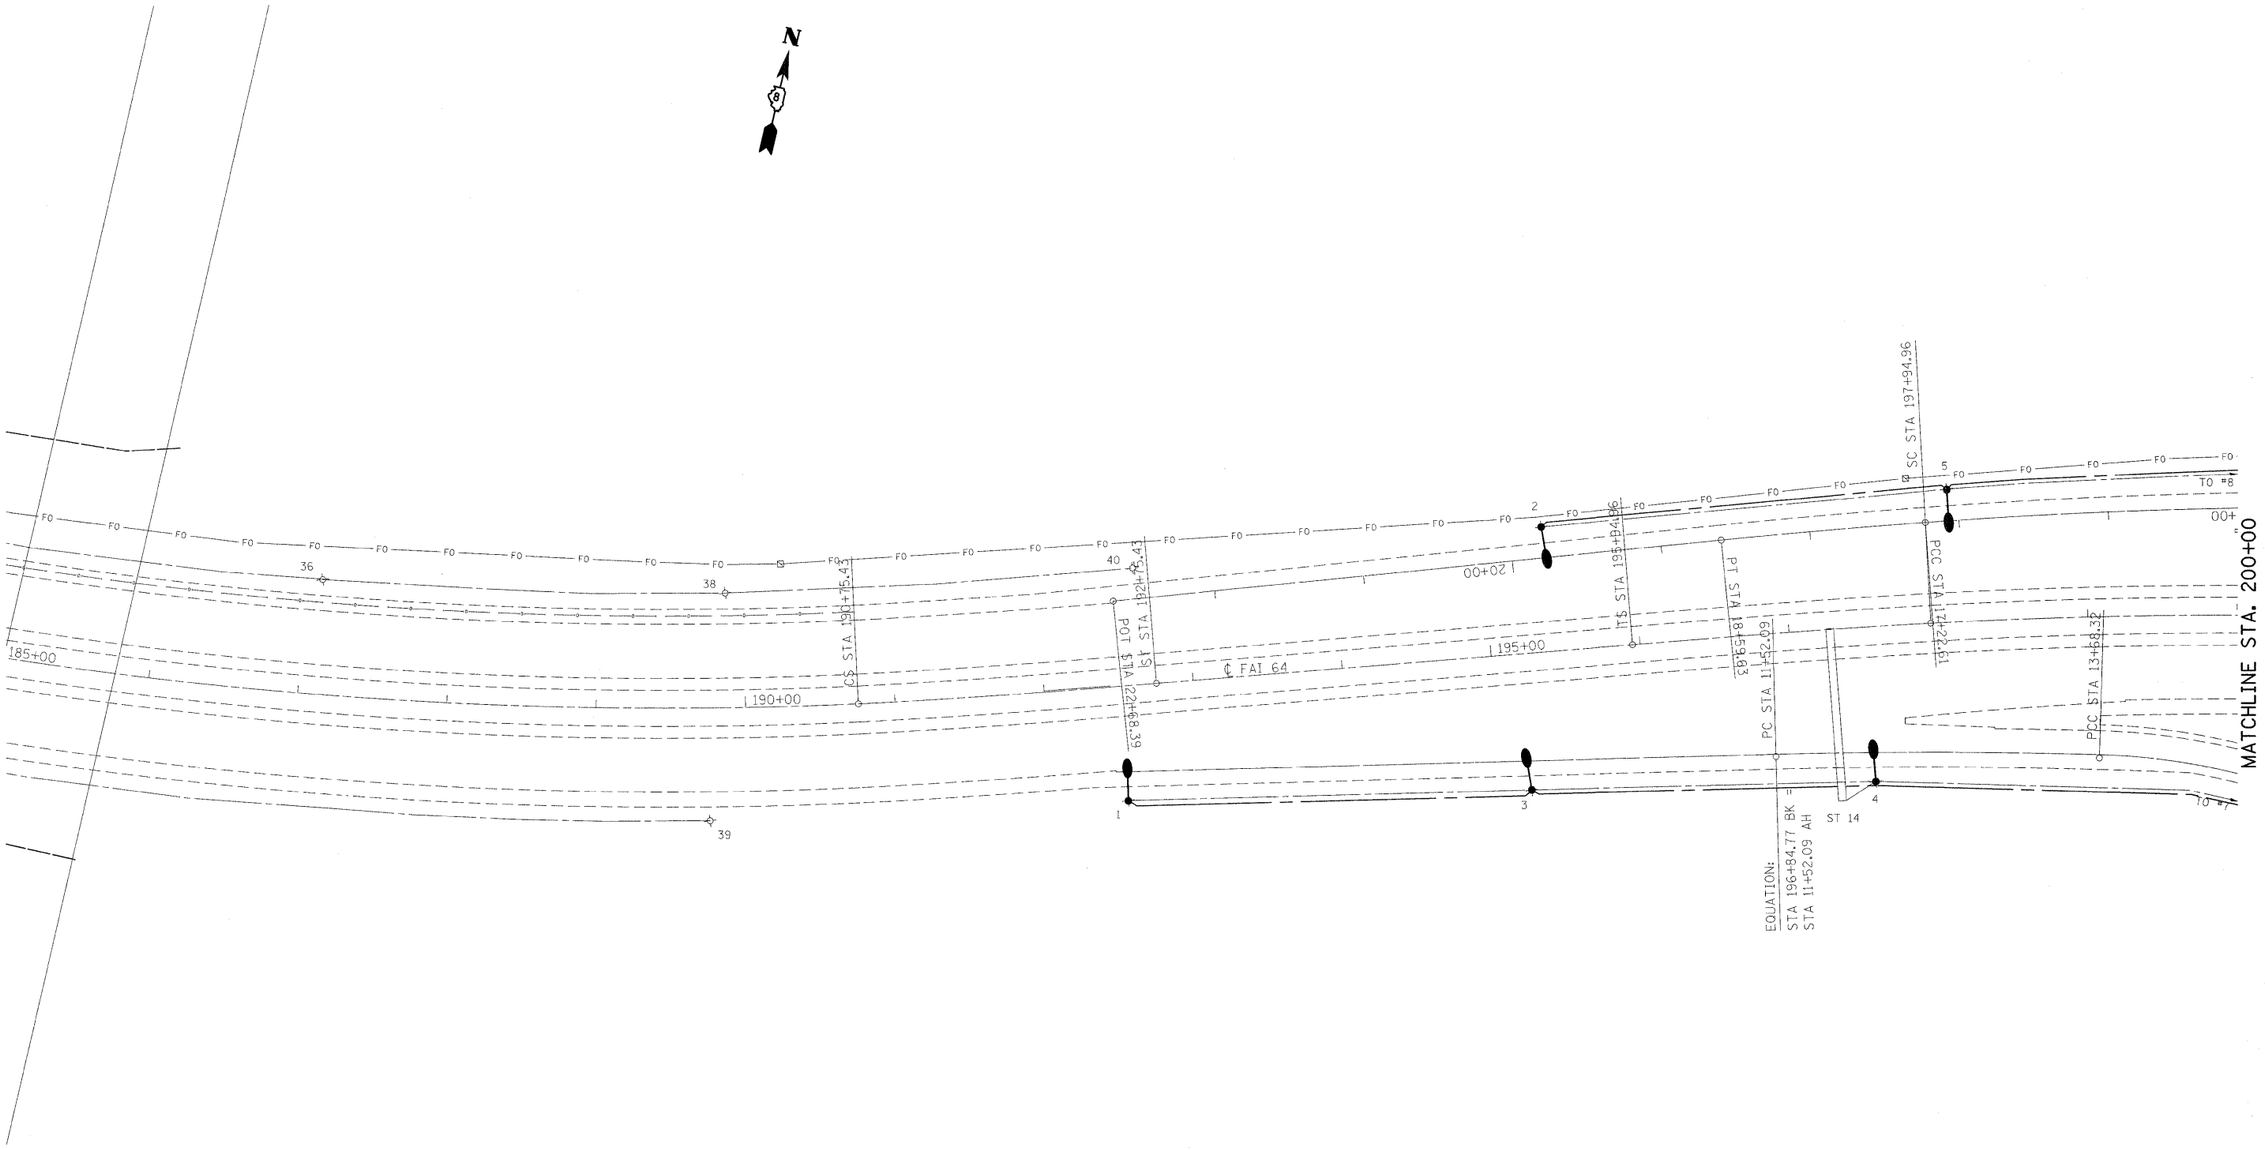

FILE NAME = c:\pw_work\PWIDOT\PATELBM\d0148511\d876024-sht-light.dgn	USER NAME = patelbm	DESIGNED - BP	REVISED -	STATE OF ILLINOIS DEPARTMENT OF TRANSPORTATION	HIGHWAY LIGHTING PLAN	F.A.I RTE.	SECTION	COUNTY	TOTAL SHEETS	SHEET NO.
		DRAWN - SP	REVISED -			64	82-(1,2,3,4)L-1	ST. CLAIR	15	8
	PLOT SCALE = 50.0000 ' / IN.	CHECKED -	REVISED -					CONTRACT NO. 76D24		
	PLOT DATE = 1/26/2010	DATE -	REVISED -		SCALE: 1'=50' / SHEET NO. 7 OF 9 SHEETS / STA. / TO STA.	FED. ROAD DIST. NO.	ILLINOIS	FED. AID PROJECT		