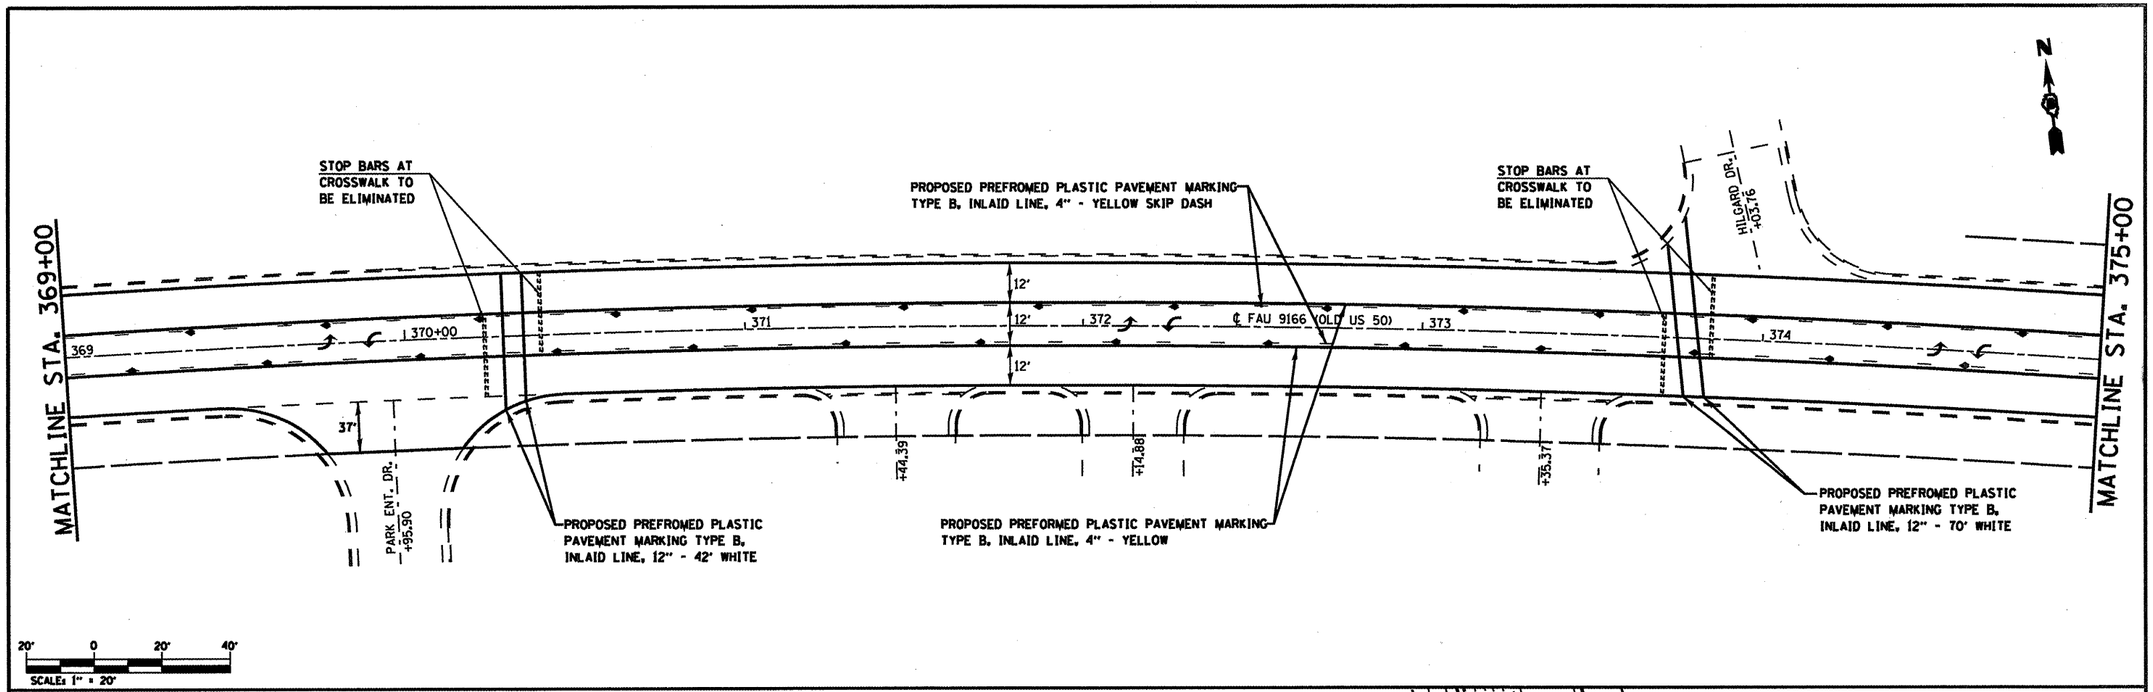

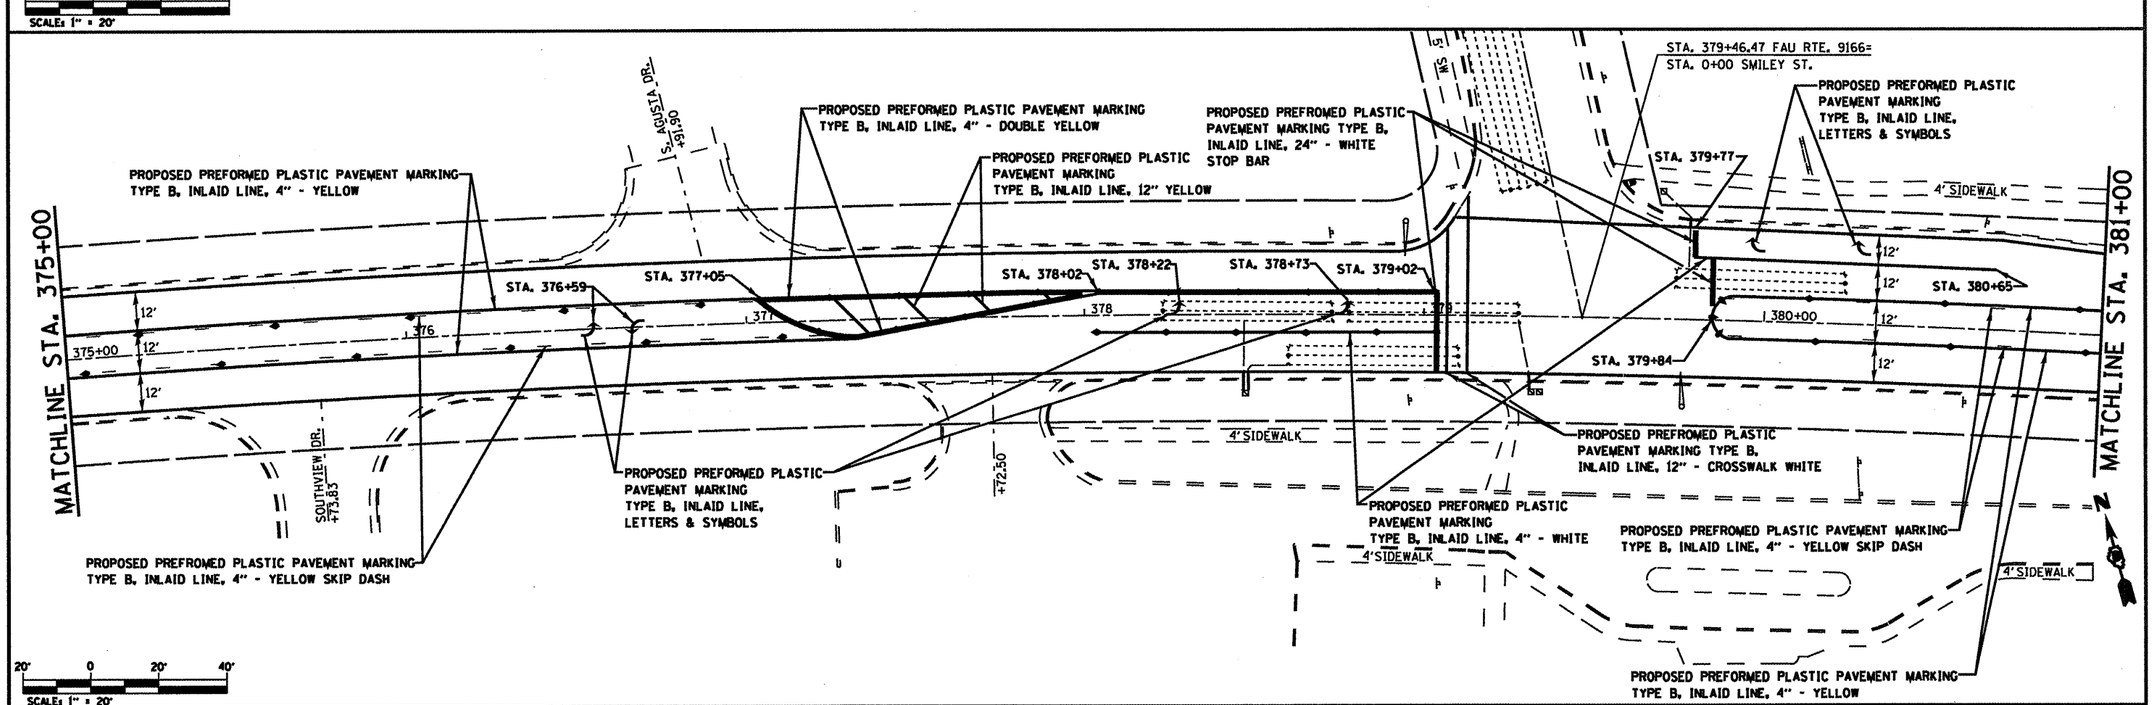

FILE NAME = c:\pw_work\pwidot\alfordb\d8174224\d8764169-sht-plan.dgn	USER NAME = alfordb	DESIGNED -	REVISED -
		DRAWN -	REVISED -
	PLOT SCALE = 40.0000 ' / IN.	CHECKED -	REVISED -
	PLOT DATE = 3/2/2010	DATE -	REVISED -

STATE OF ILLINOIS
DEPARTMENT OF TRANSPORTATION

PAVEMENT MARKING / PLAN SHEET OLD US 50

SCALE: NONE | SHEET NO. OF SHEETS

F.A.U RTE.	SECTION	COUNTY	TOTAL SHEETS	SHEET NO.
9166/9166	32RS-3, 31RS-3, 1RS-1	ST. CLAIR	56	29
		CONTRACT NO. 76069		
FED. ROAD DIST. NO.	ILLINOIS	FED. AID PROJECT		