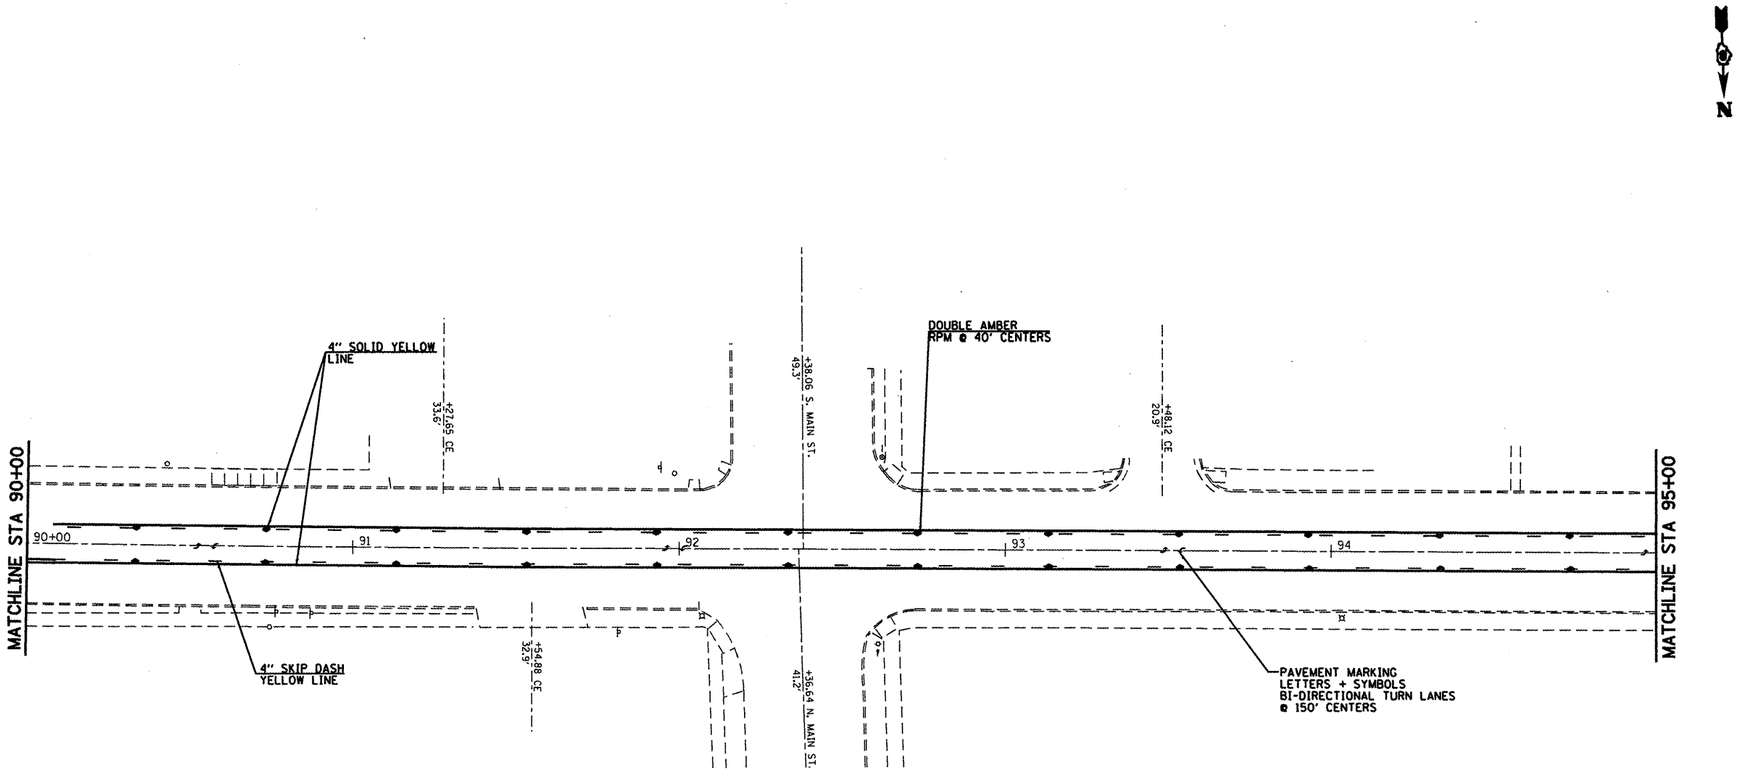


| | | | | | | | | | | | |
|---|---|---|---|---|---|---|---|---|---|---|---|
| FILE NAME = $FILEL$ | USER NAME = $USER$ | DESIGNED - | REVISED - | STATE OF ILLINOIS DEPARTMENT OF TRANSPORTATION | PAVEMENT MARKING | F.A.S RTE. | SECTION | COUNTY | TOTAL SHEETS | SHEET NO. |
| | | DRAWN - TRF | REVISED - | | | 1780 | D1ST8RESURFACING2010-3 | ST CLAIR, CLINTON | 33 | 23 |
| | PLOT SCALE = $SCALE$ | CHECKED - | REVISED - | | | | | CONTRACT NO. 76D77 | | |
| | PLOT DATE = $DATE$ | DATE - 1/14/10 | REVISED - | | SCALE: 1" = 20" SHEET NO. OF SHEETS STA. TO STA. | FED. ROAD DIST. NO. | ILLINOIS | FED. AID PROJECT | | |