TYPICAL SECTION

IL 37

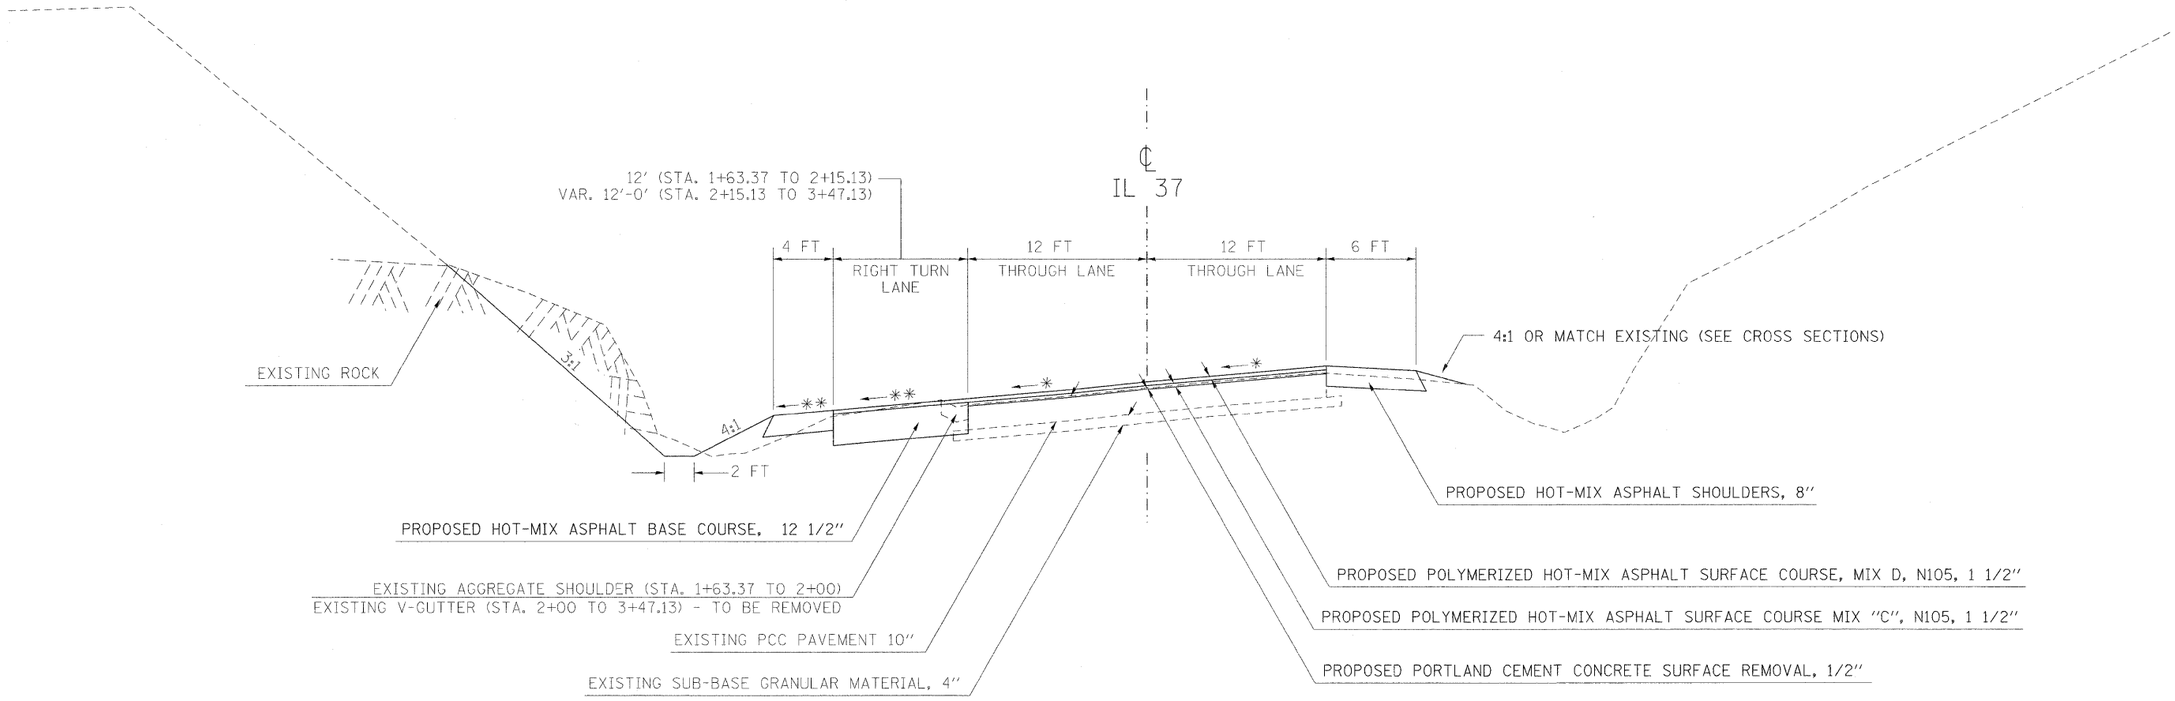

TO BE USED

STA. 1+63.37 TO 3+47.13

* MATCH EXISTING SLOPE
** SEE CROSS SECTIONS FOR SLOPE
3:1 BACKSLOPE UNLESS SHOWN OTHERWISE ON CROSS SECTIONS

FILE NAME = c:\pw_work\pwidot\naasdp\d0113864\78113-sht-misc.dgn	USER NAME = naasdp	DESIGNED -	REVISED -
		DRAWN -	REVISED -
	PLOT SCALE = 5.0000 ' / IN.	CHECKED -	REVISED -
	PLOT DATE = 1/28/2010	DATE -	REVISED -

STATE OF ILLINOIS
DEPARTMENT OF TRANSPORTATION

TYPICAL SECTION

SCALE: | SHEET NO. OF SHEETS | STA. TO STA.

F.A. RTE.	SECTION	COUNTY	TOTAL SHEETS	SHEET NO.
148/37	113(N-1)	WILLIAMSON	91	14
		CONTRACT NO. 78113		
	ILLINOIS FED. AID PROJECT			