FINAL SURVEY	BY	DATE
SURVEYED		
PLOTTED		
TYPE RATE		
NOTE BOOK	AREAS	
NO.	AREAS CHECKED	

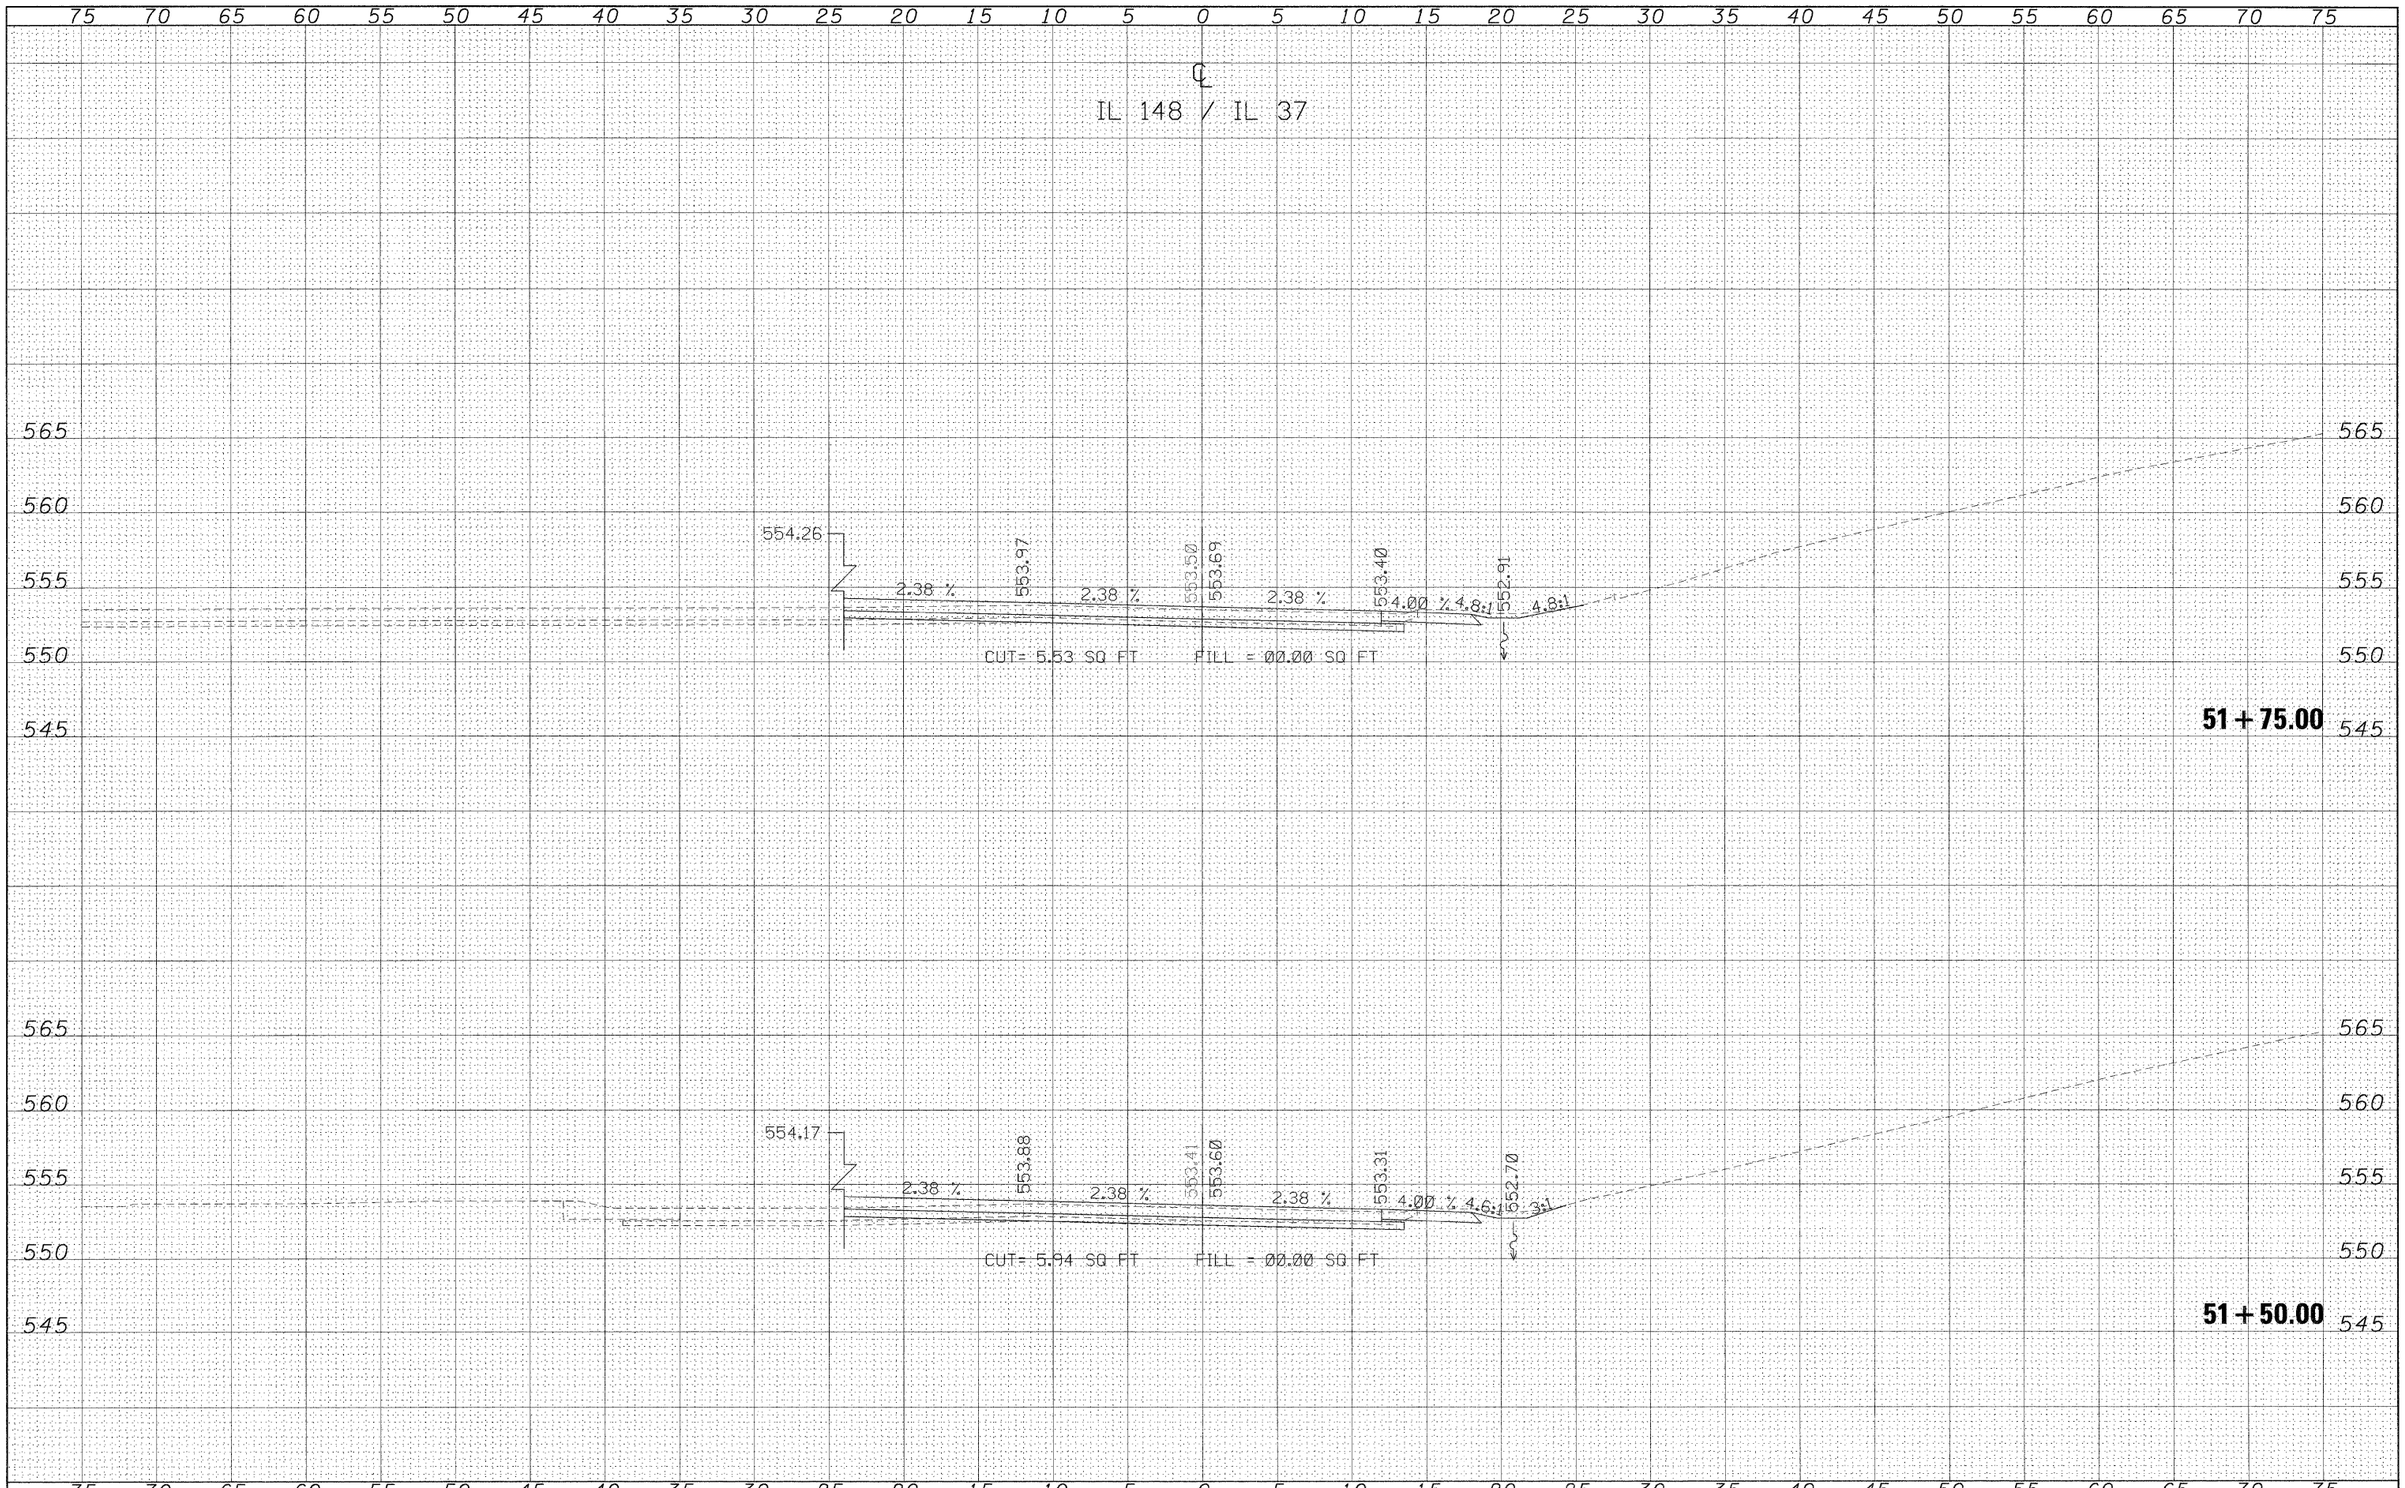

ORIGINAL SURVEY	BY	DATE
SURVEYED		
PLOTTED		
TYPE RATE		
NOTE BOOK	AREAS	
NO.	AREAS CHECKED	

FILE NAME = $FILEL$	USER NAME = $USER$	DESIGNED -	REVISED -
		DRAWN -	REVISED -
	PLOT SCALE = $SCALE$	CHECKED -	REVISED -
	PLOT DATE = $DATE$	DATE -	REVISED -

STATE OF ILLINOIS
DEPARTMENT OF TRANSPORTATION

CROSS SECTION IL 148/37

SCALE: | SHEET NO. OF SHEETS | STA. 51+50.00 | TO STA. 51+75.00

F.A. RTE.	SECTION	COUNTY	TOTAL SHEETS	SHEET NO.
148/37	113(N-1)	WILLIAMSON	91	53
		CONTRACT NO. 78113		
		ILLINOIS FED. AID PROJECT		