F.A. RTE.	SECTION	COUNTY	TOTAL SHEETS	SHEET NO.
1324	03-00097-01-PV	COOK	82	13
STA.	TO STA.			
FED. ROAD DIST. NO.	ILLINOIS	FED. AID PROJECT		

CONTRACT 83971

LEGEND

- HOT-MIX ASPHALT SURFACE REMOVAL
- SIDEWALK REMOVAL
- DRIVEWAY REMOVAL
- CURB AND GUTTER REMOVAL
- PROPOSED HMA SURFACE COURSE
- PROPOSED P.C.C. SIDEWALK

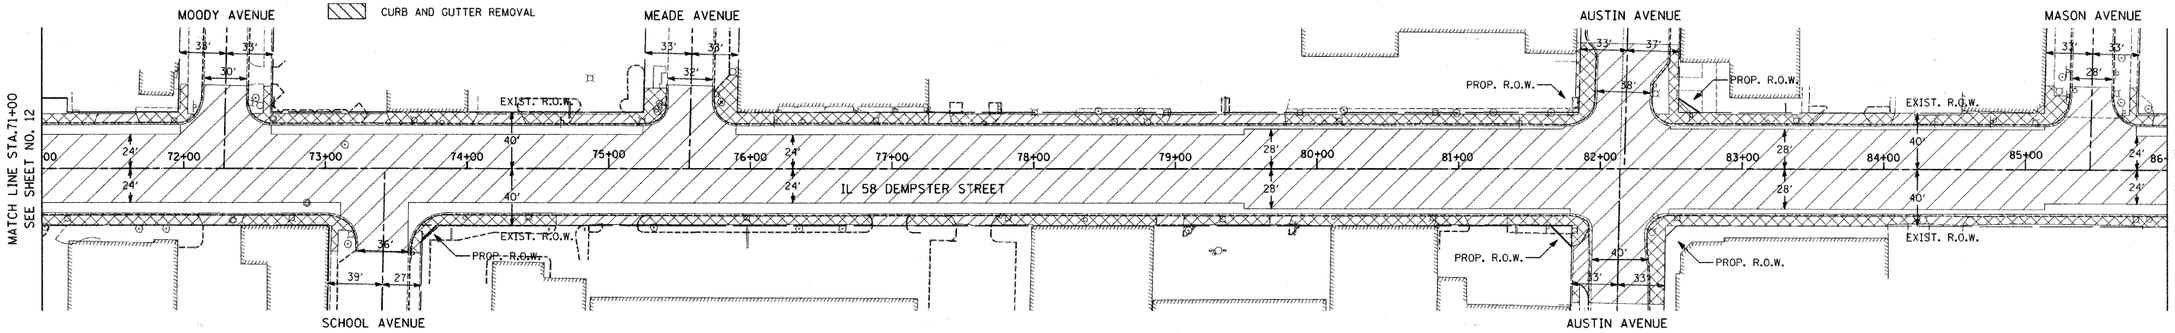

EXISTING CONDITIONS

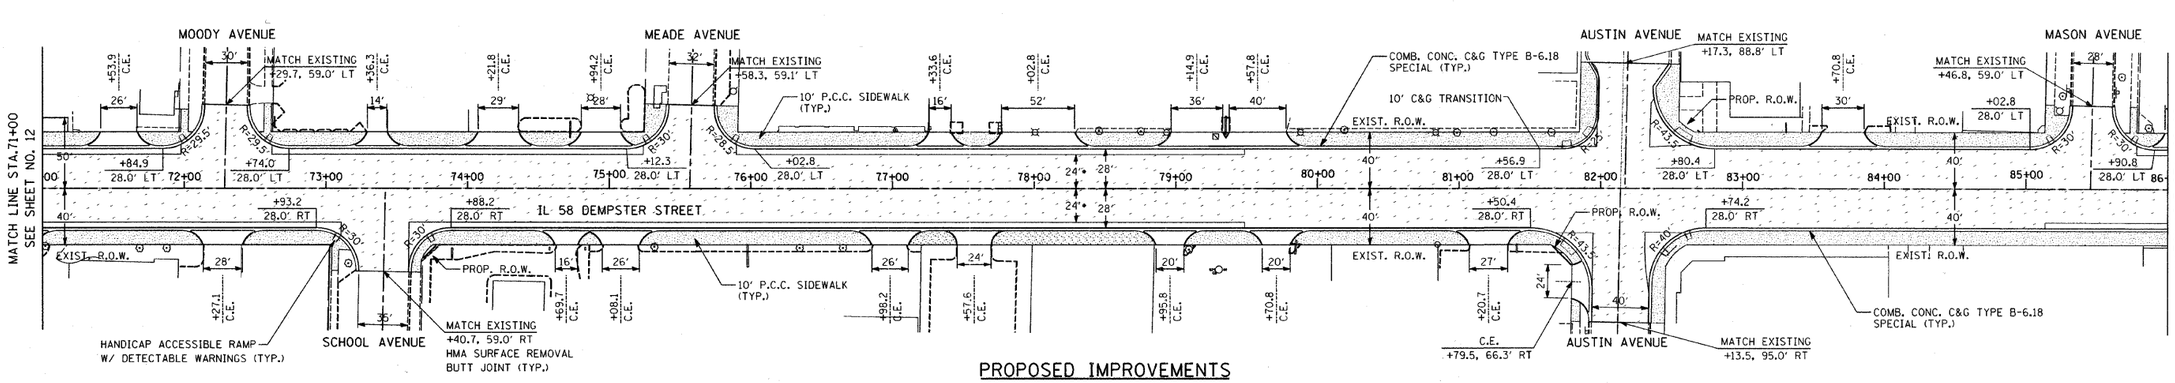

PROPOSED IMPROVEMENTS

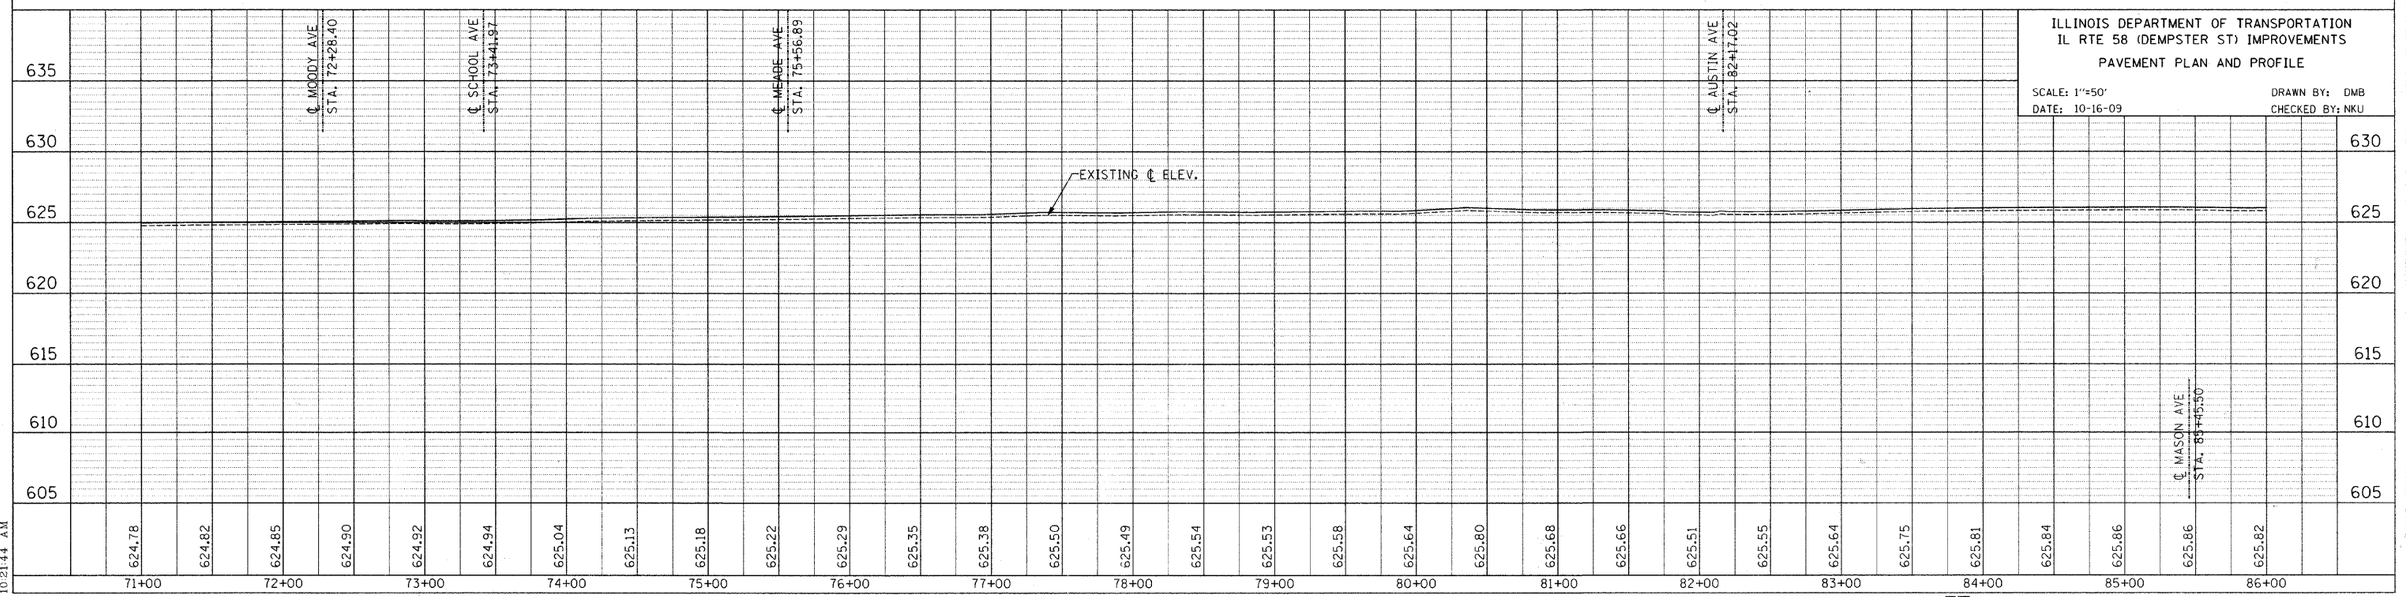

ILLINOIS DEPARTMENT OF TRANSPORTATION
IL RTE 58 (DEMPSTER ST) IMPROVEMENTS

PAVEMENT PLAN AND PROFILE

SCALE: 1"=50'
DATE: 10-16-09

DRAWN BY: DMB
CHECKED BY: NKU

PLAN
SURVEYED
DRAWN
ALIGNMENT CHECKED
GRADES CHECKED
R.M. NOTED
FIELD BOOK
NOTE BOOK
NO.
BY
DATE
REVISIONS AND/OR NOTATIONS

PROFILE
SURVEYED
DRAWN
GRADES CHECKED
R.M. NOTED
FIELD BOOK
NOTE BOOK
NO.
BY
DATE
REVISIONS AND/OR NOTATIONS

$FILES
1/29/2010
10:21:44 AM

McDonough Associates Inc.
Engineers / Architects