F.A. RTE.	SECTION	COUNTY	TOTAL SHEETS	SHEET NO.
1324	03-00097-01-PV	COOK	82	14
STA.	TO STA.			
FED. ROAD DIST. NO.	ILLINOIS	FED. AID PROJECT		

CONTRACT 63771

PLAN
SURVEYED
PLOTTED
ALIGNMENT CHECKED
R/W. OF WAY CHECKED
NOTE BOOK
NO. _____
CADD FILE NAME
BY
DATE

PROFILE
SURVEYED
PLOTTED
GRADES CHECKED
B.M. NOTED
STRUCTURE NOTATIONS SHOWN
NOTE BOOK
NO. _____
BY
DATE

LEGEND

- HOT-MIX ASPHALT SURFACE REMOVAL
- SIDEWALK REMOVAL
- DRIVEWAY REMOVAL
- CURB AND GUTTER REMOVAL
- PROPOSED HMA SURFACE COURSE
- PROPOSED P.C.C. SIDEWALK

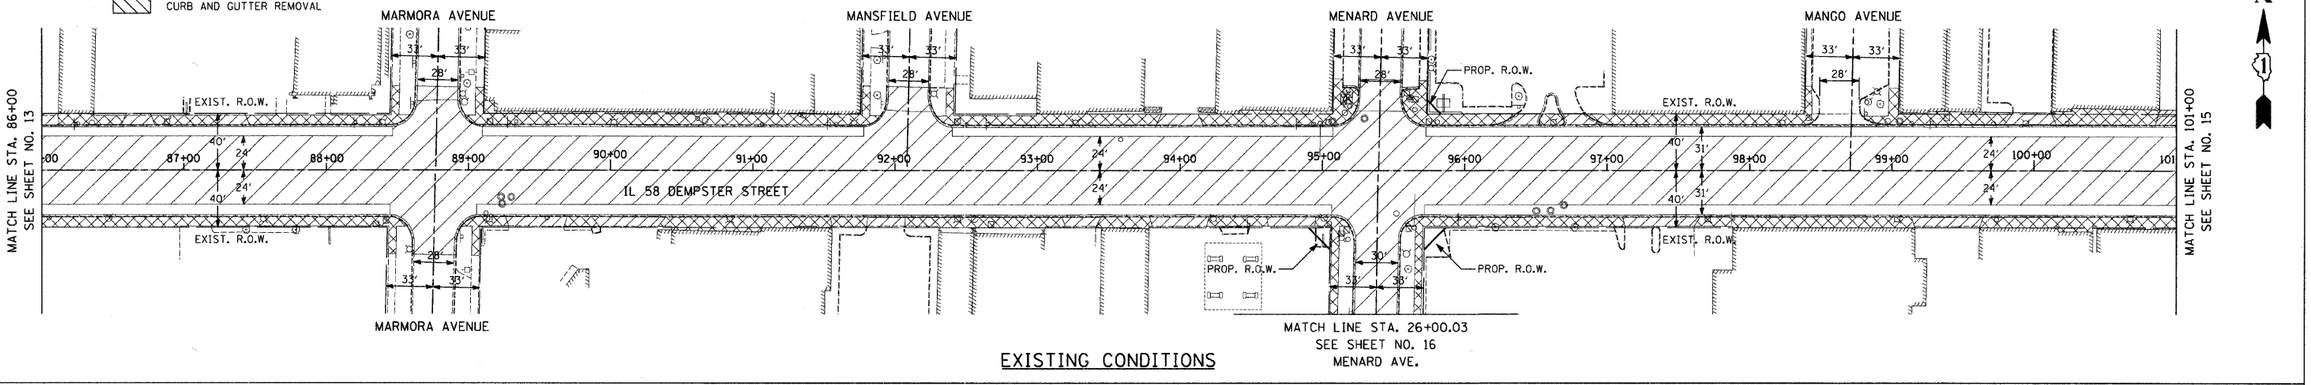

EXISTING CONDITIONS

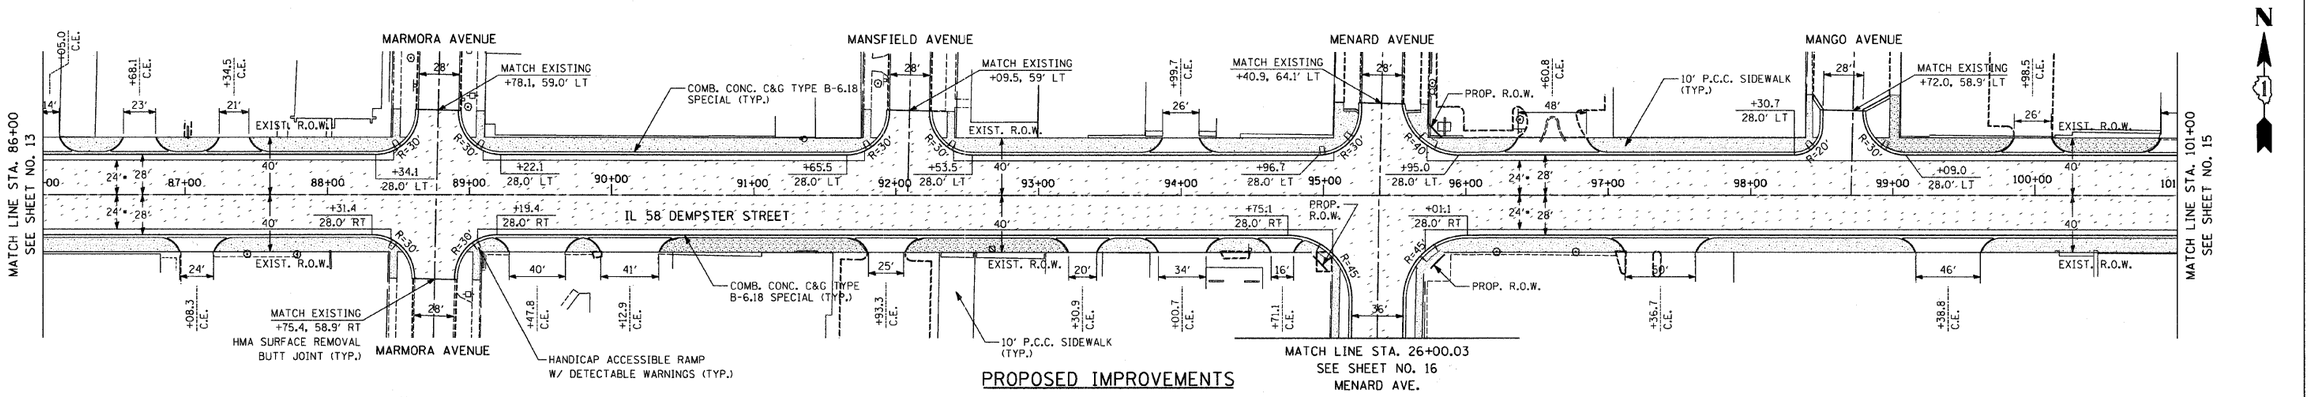

PROPOSED IMPROVEMENTS

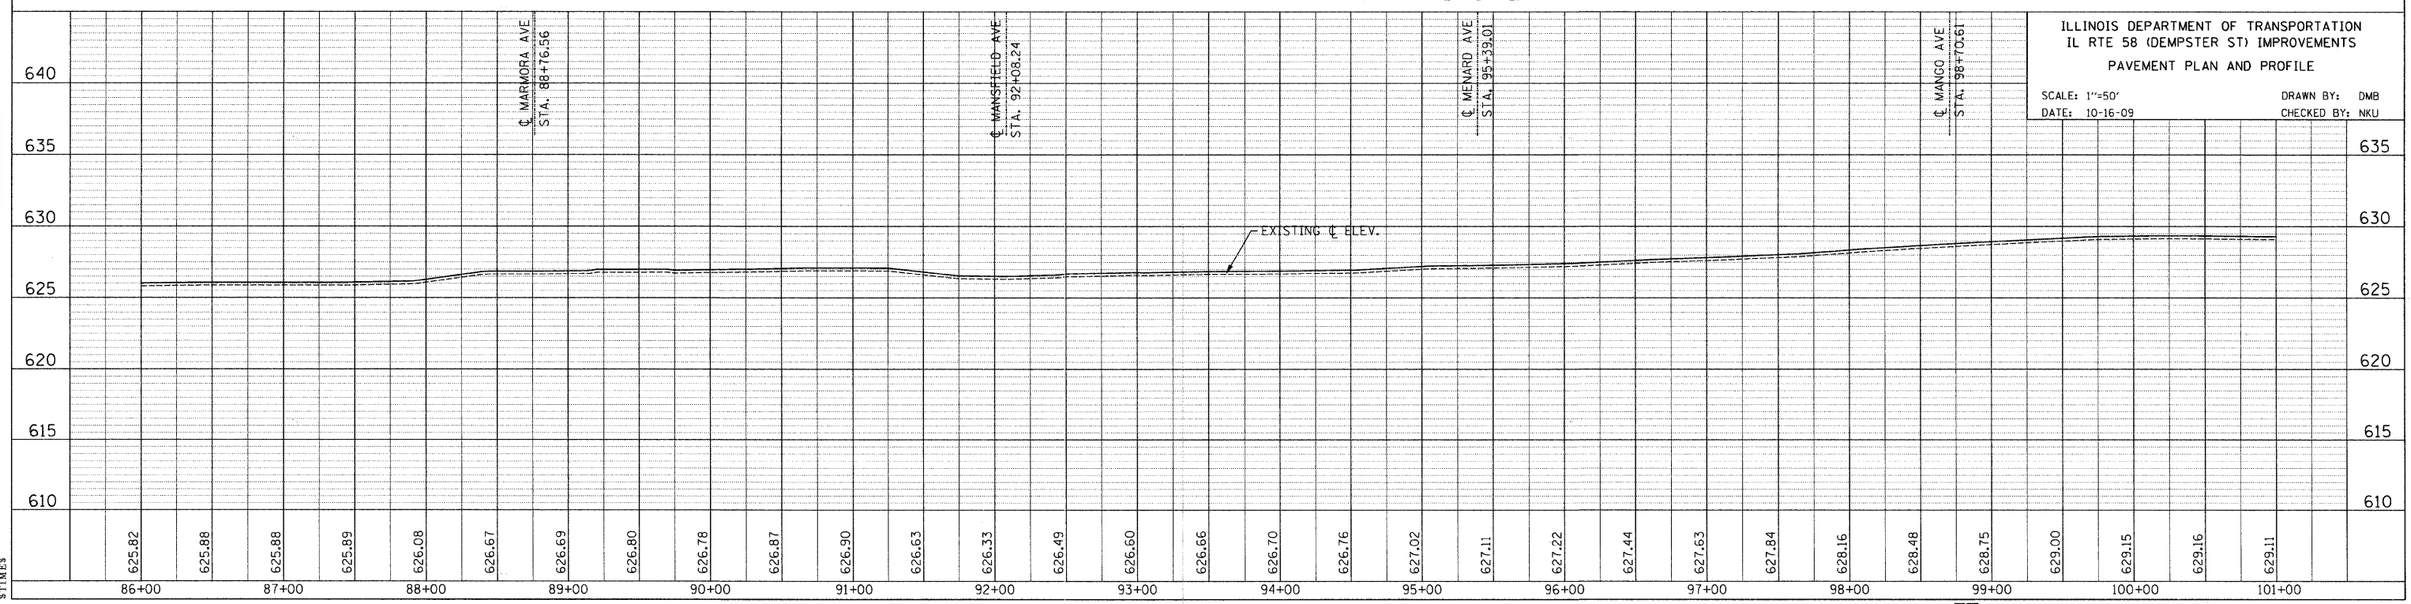

ILLINOIS DEPARTMENT OF TRANSPORTATION
IL RTE 58 (DEMPSTER ST) IMPROVEMENTS
PAVEMENT PLAN AND PROFILE

SCALE: 1"=50' DRAWN BY: DMB
DATE: 10-16-09 CHECKED BY: NKU

$PILE$
$DATE$
$TIME$

McDonough Associates Inc.
Engineers / Architects

E:\dgn\pf01003.sht 12/10/2009 12:06:06 PM