F.A.U. RTE.	SECTION	COUNTY	TOTAL SHEETS	SHEET NO.
1324	03-00097-01-PV	COOK	82	22
STA. 74+00	TO STA.94+00			
FED. ROAD DIST. NO.	ILLINOIS	FED. AID PROJECT		

CONTRACT # 83971

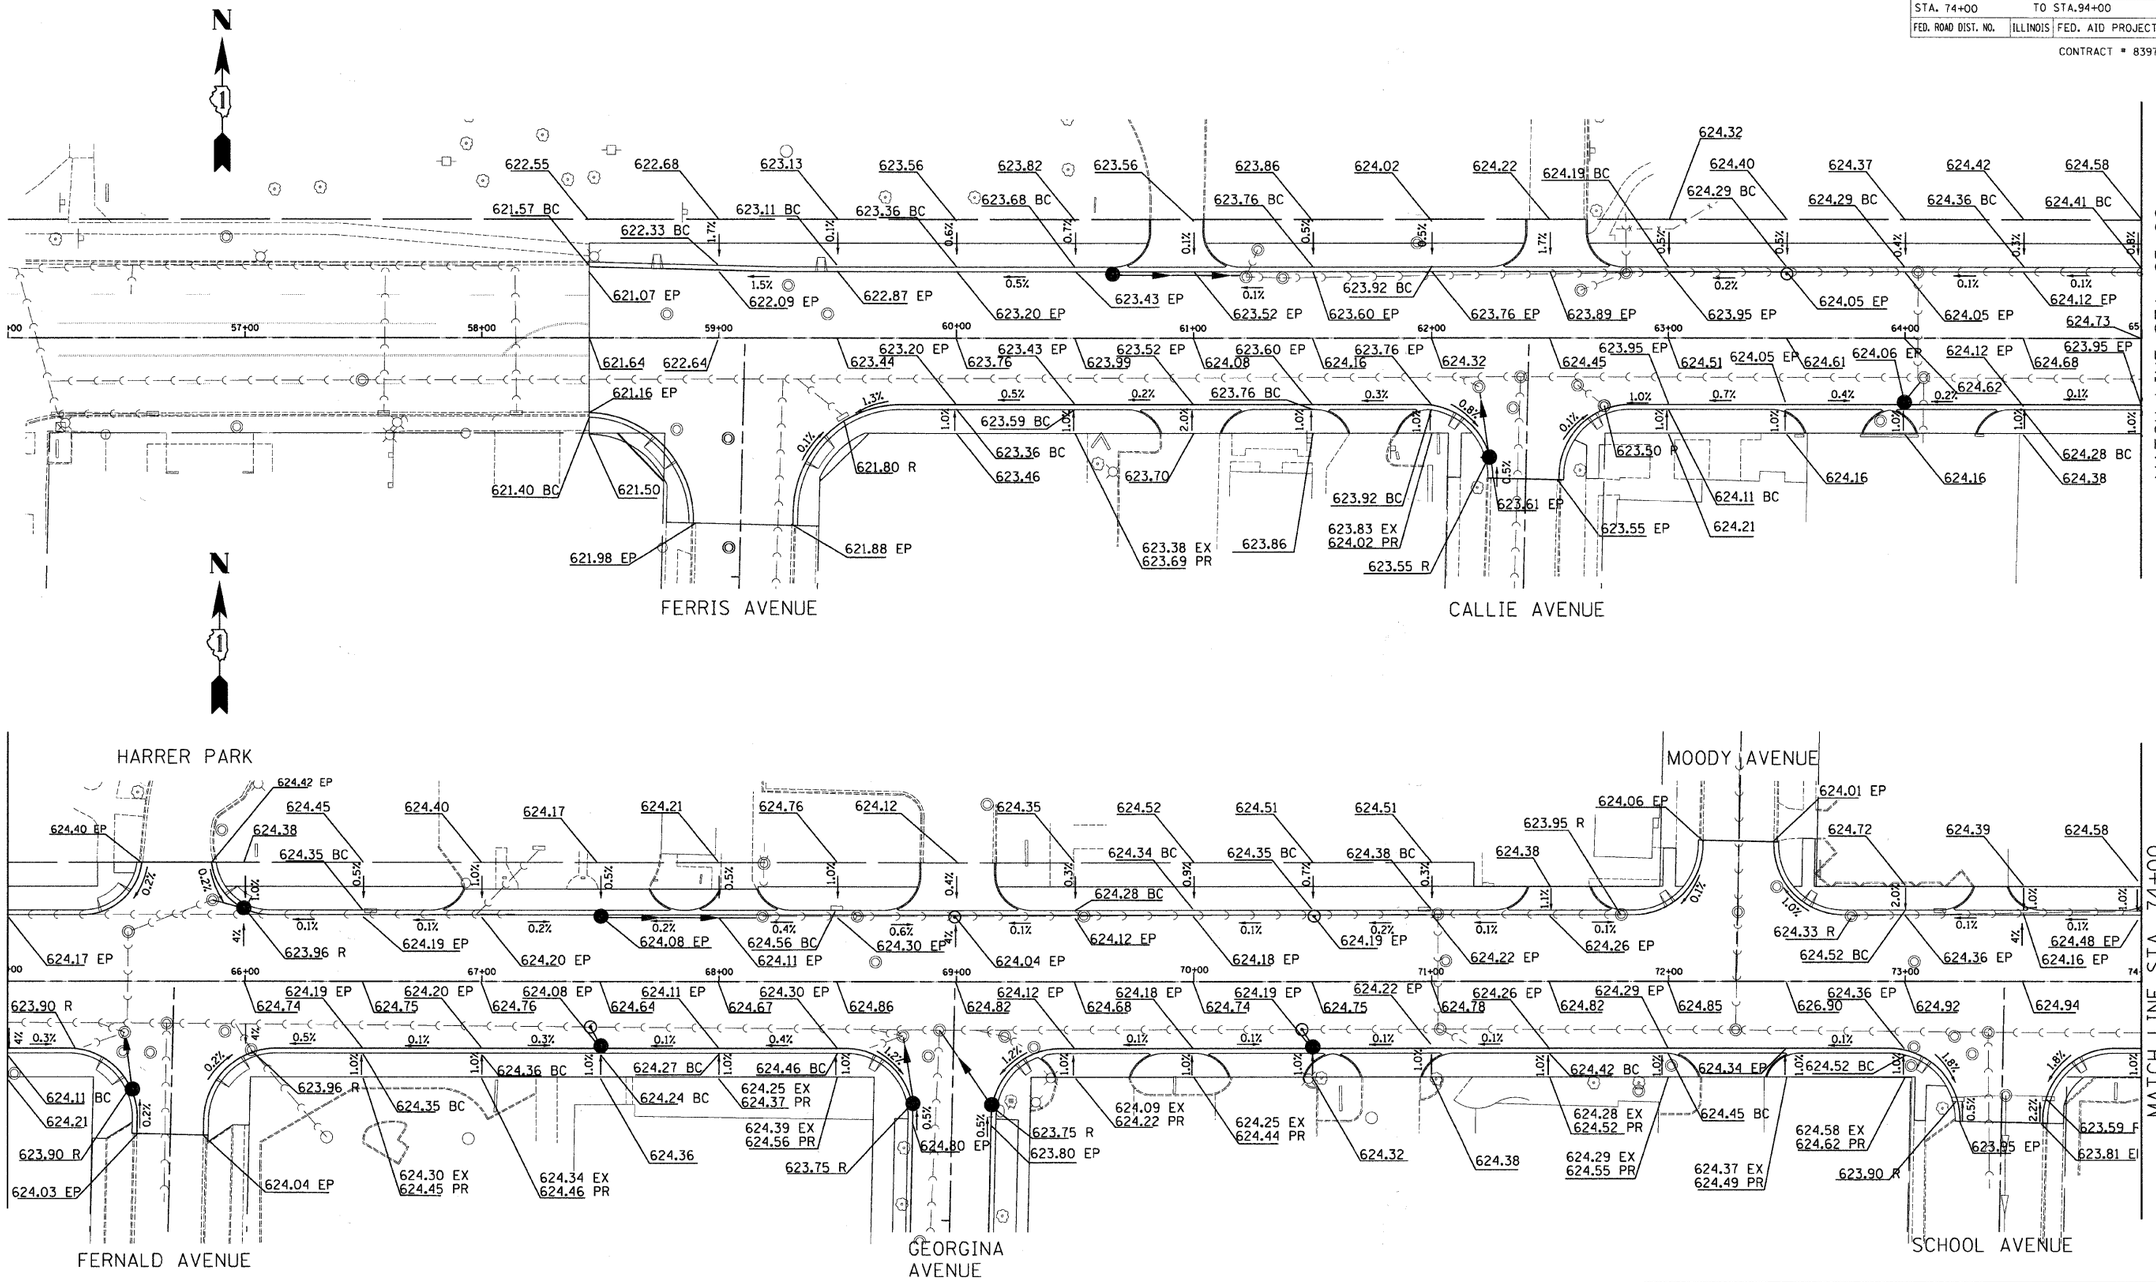

REVISIONS NAME	DATE

ILLINOIS DEPARTMENT OF TRANSPORTATION
IL RTE 58 (DEMPSTER ST) IMPROVEMENTS

DETAILED GRADING PLANS

SCALE: 1"=30'
DRAWN BY: EJD
DATE: 10-16-09
CHECKED BY: NKU

McDonough Associates Inc.
Engineers / Architects