85490

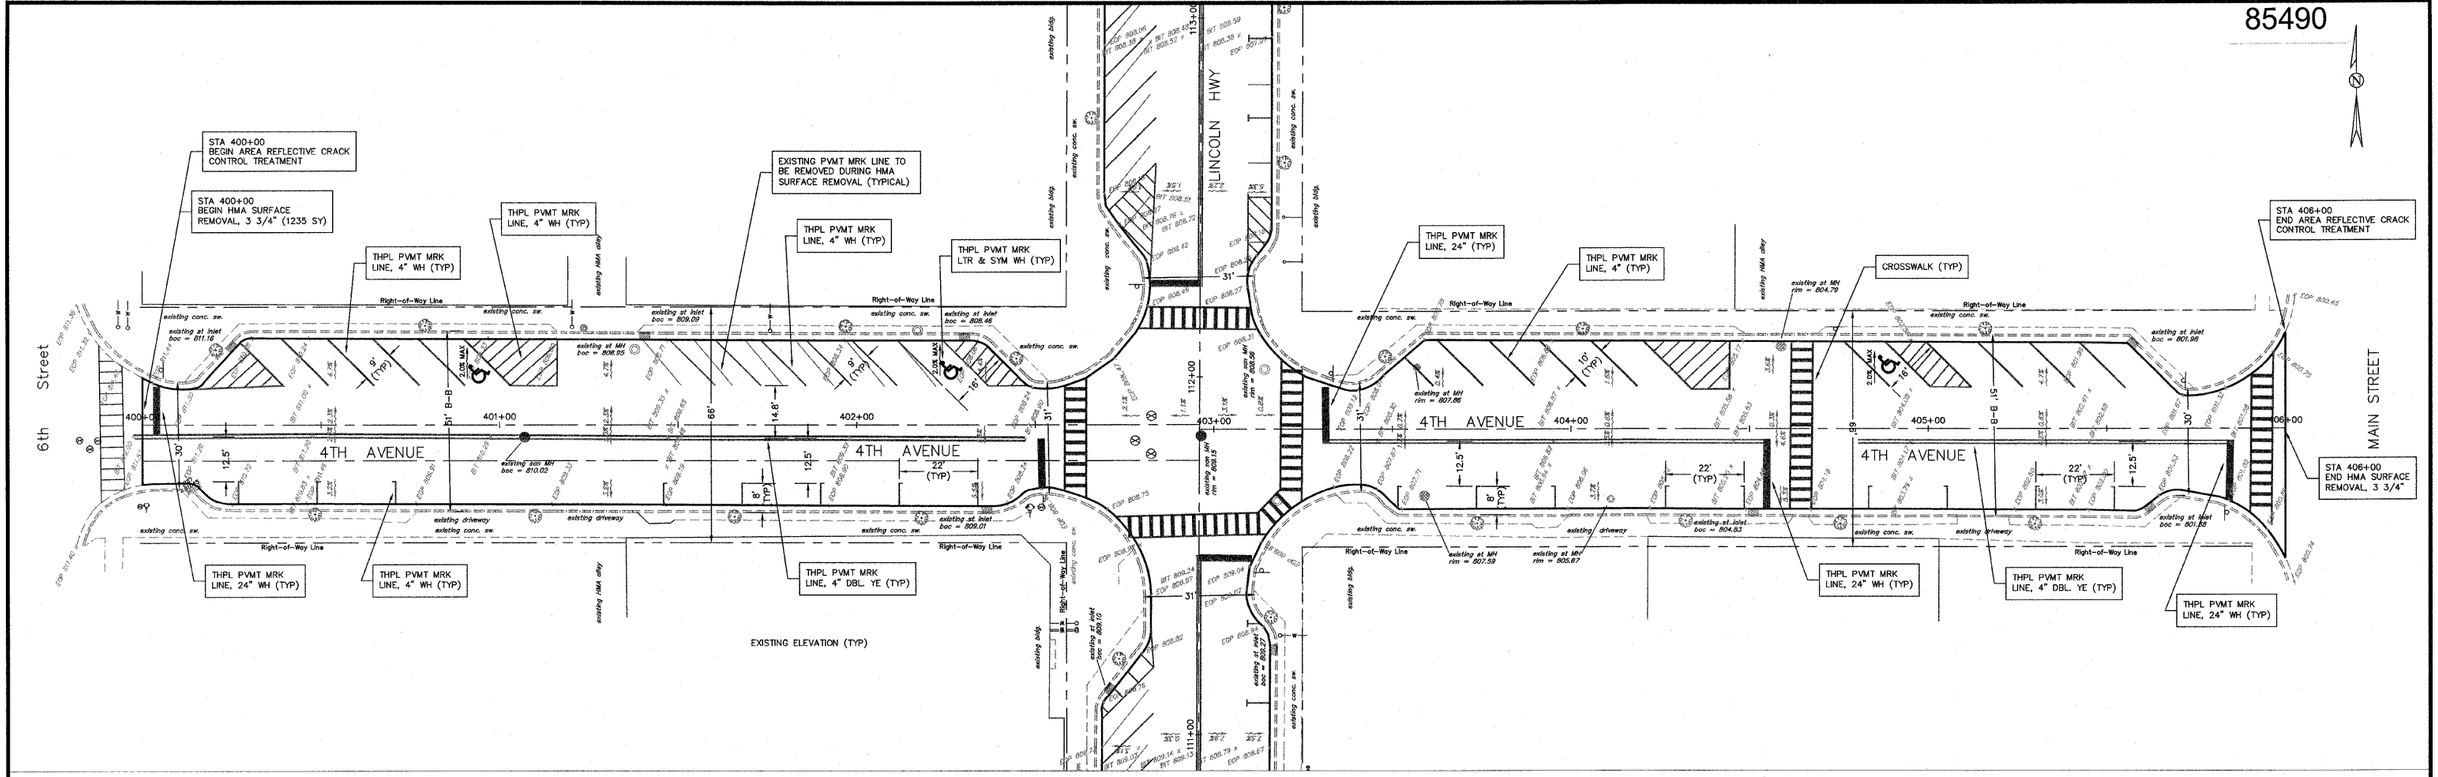

City of Rochelle
Engineering Division
417 N. 6th St. Rochelle, IL 61068

PROJECT:

2009 ARRA Stimulus Funds
City of Rochelle Street Rehabilitation/Resurfacing Project
Lincoln Hwy/Washington St - 1st Av to 5th Av incl 4th Av
Section #09-00105-00-RS

REVISIONS

REV	DESCRIPTION	DATE	APPROVED

DRAWING:

4th Avenue - 6th St to Main St

DRAWN BY: CW	SCALE	SHEET
CHECKED BY: ST	HORZ SCALE: 1" = 20'	**6 of 10**
DATE: 3/22/10	VERT SCALE: NA	