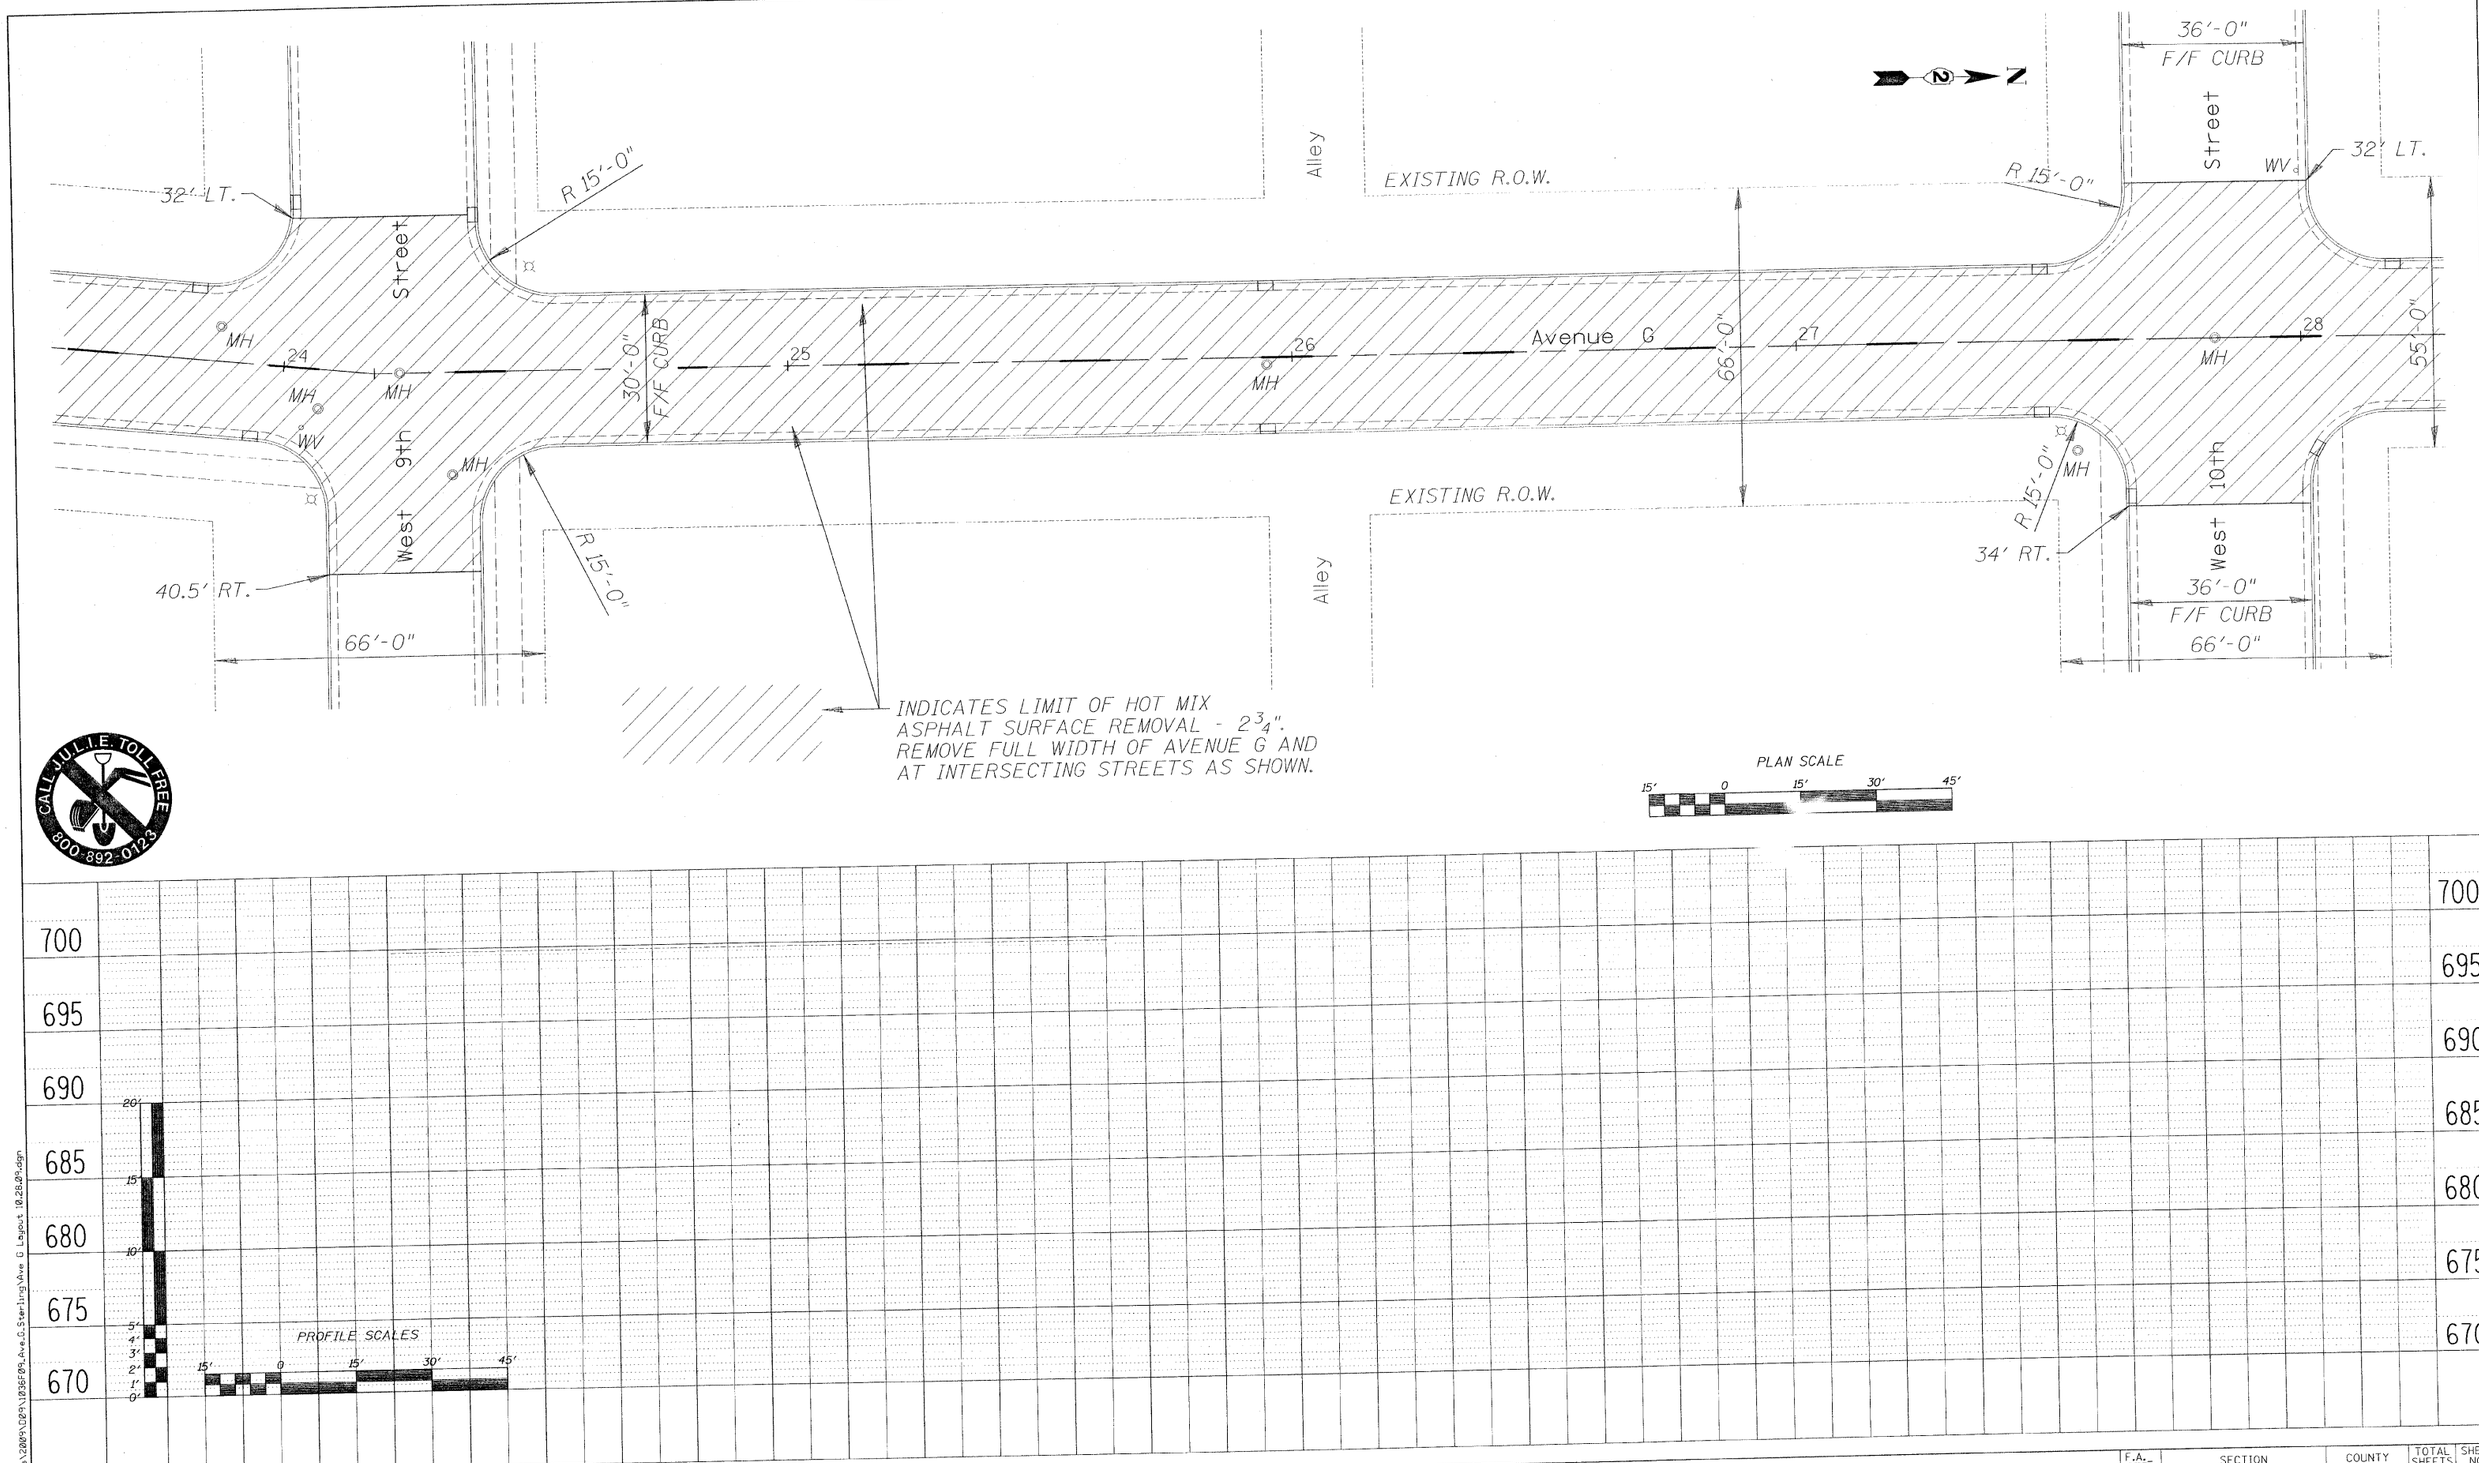


FILE NAME = L:\Jobs\2009\D09\1036F09_Ave.G.Sterling\Ave G Layout 10.28.09.dgn

WILLETT, HOFMANN & ASSOCIATES, INC.
CONSULTING ENGINEERS
809 East Second Street Dixon, IL 61021
Phone 815.284.3381 Fax 815.284.3385
Design Firm #184-00918
www.willetthofmann.com

| | | | |
|---|---|---|---|
| DESIGNED | BDF | REVISED | - |
| DRAWN | JDH | REVISED | - |
| CHECKED | BDF | REVISED | - |
| DATE | - | REVISED | - |

**CITY OF STERLING, ILLINOIS**
**AVENUE G – 5TH STREET TO LE FEVRE RD.**

**AVENUE G PLAN & PROFILE**

SCALE: SHEET NO. 11 OF 31 SHEETS

| F.A. RTE. | SECTION | COUNTY | TOTAL SHEETS | SHEET NO. |
|---|---|---|---|---|
| | 09-00147-00-RS | WHITESIDE | 31 | 11 |
| | | CONTRACT NO. 85495 | | |
| FED. ROAD DIST. NO. | ILLINOIS | FED. AID PROJECT | | |