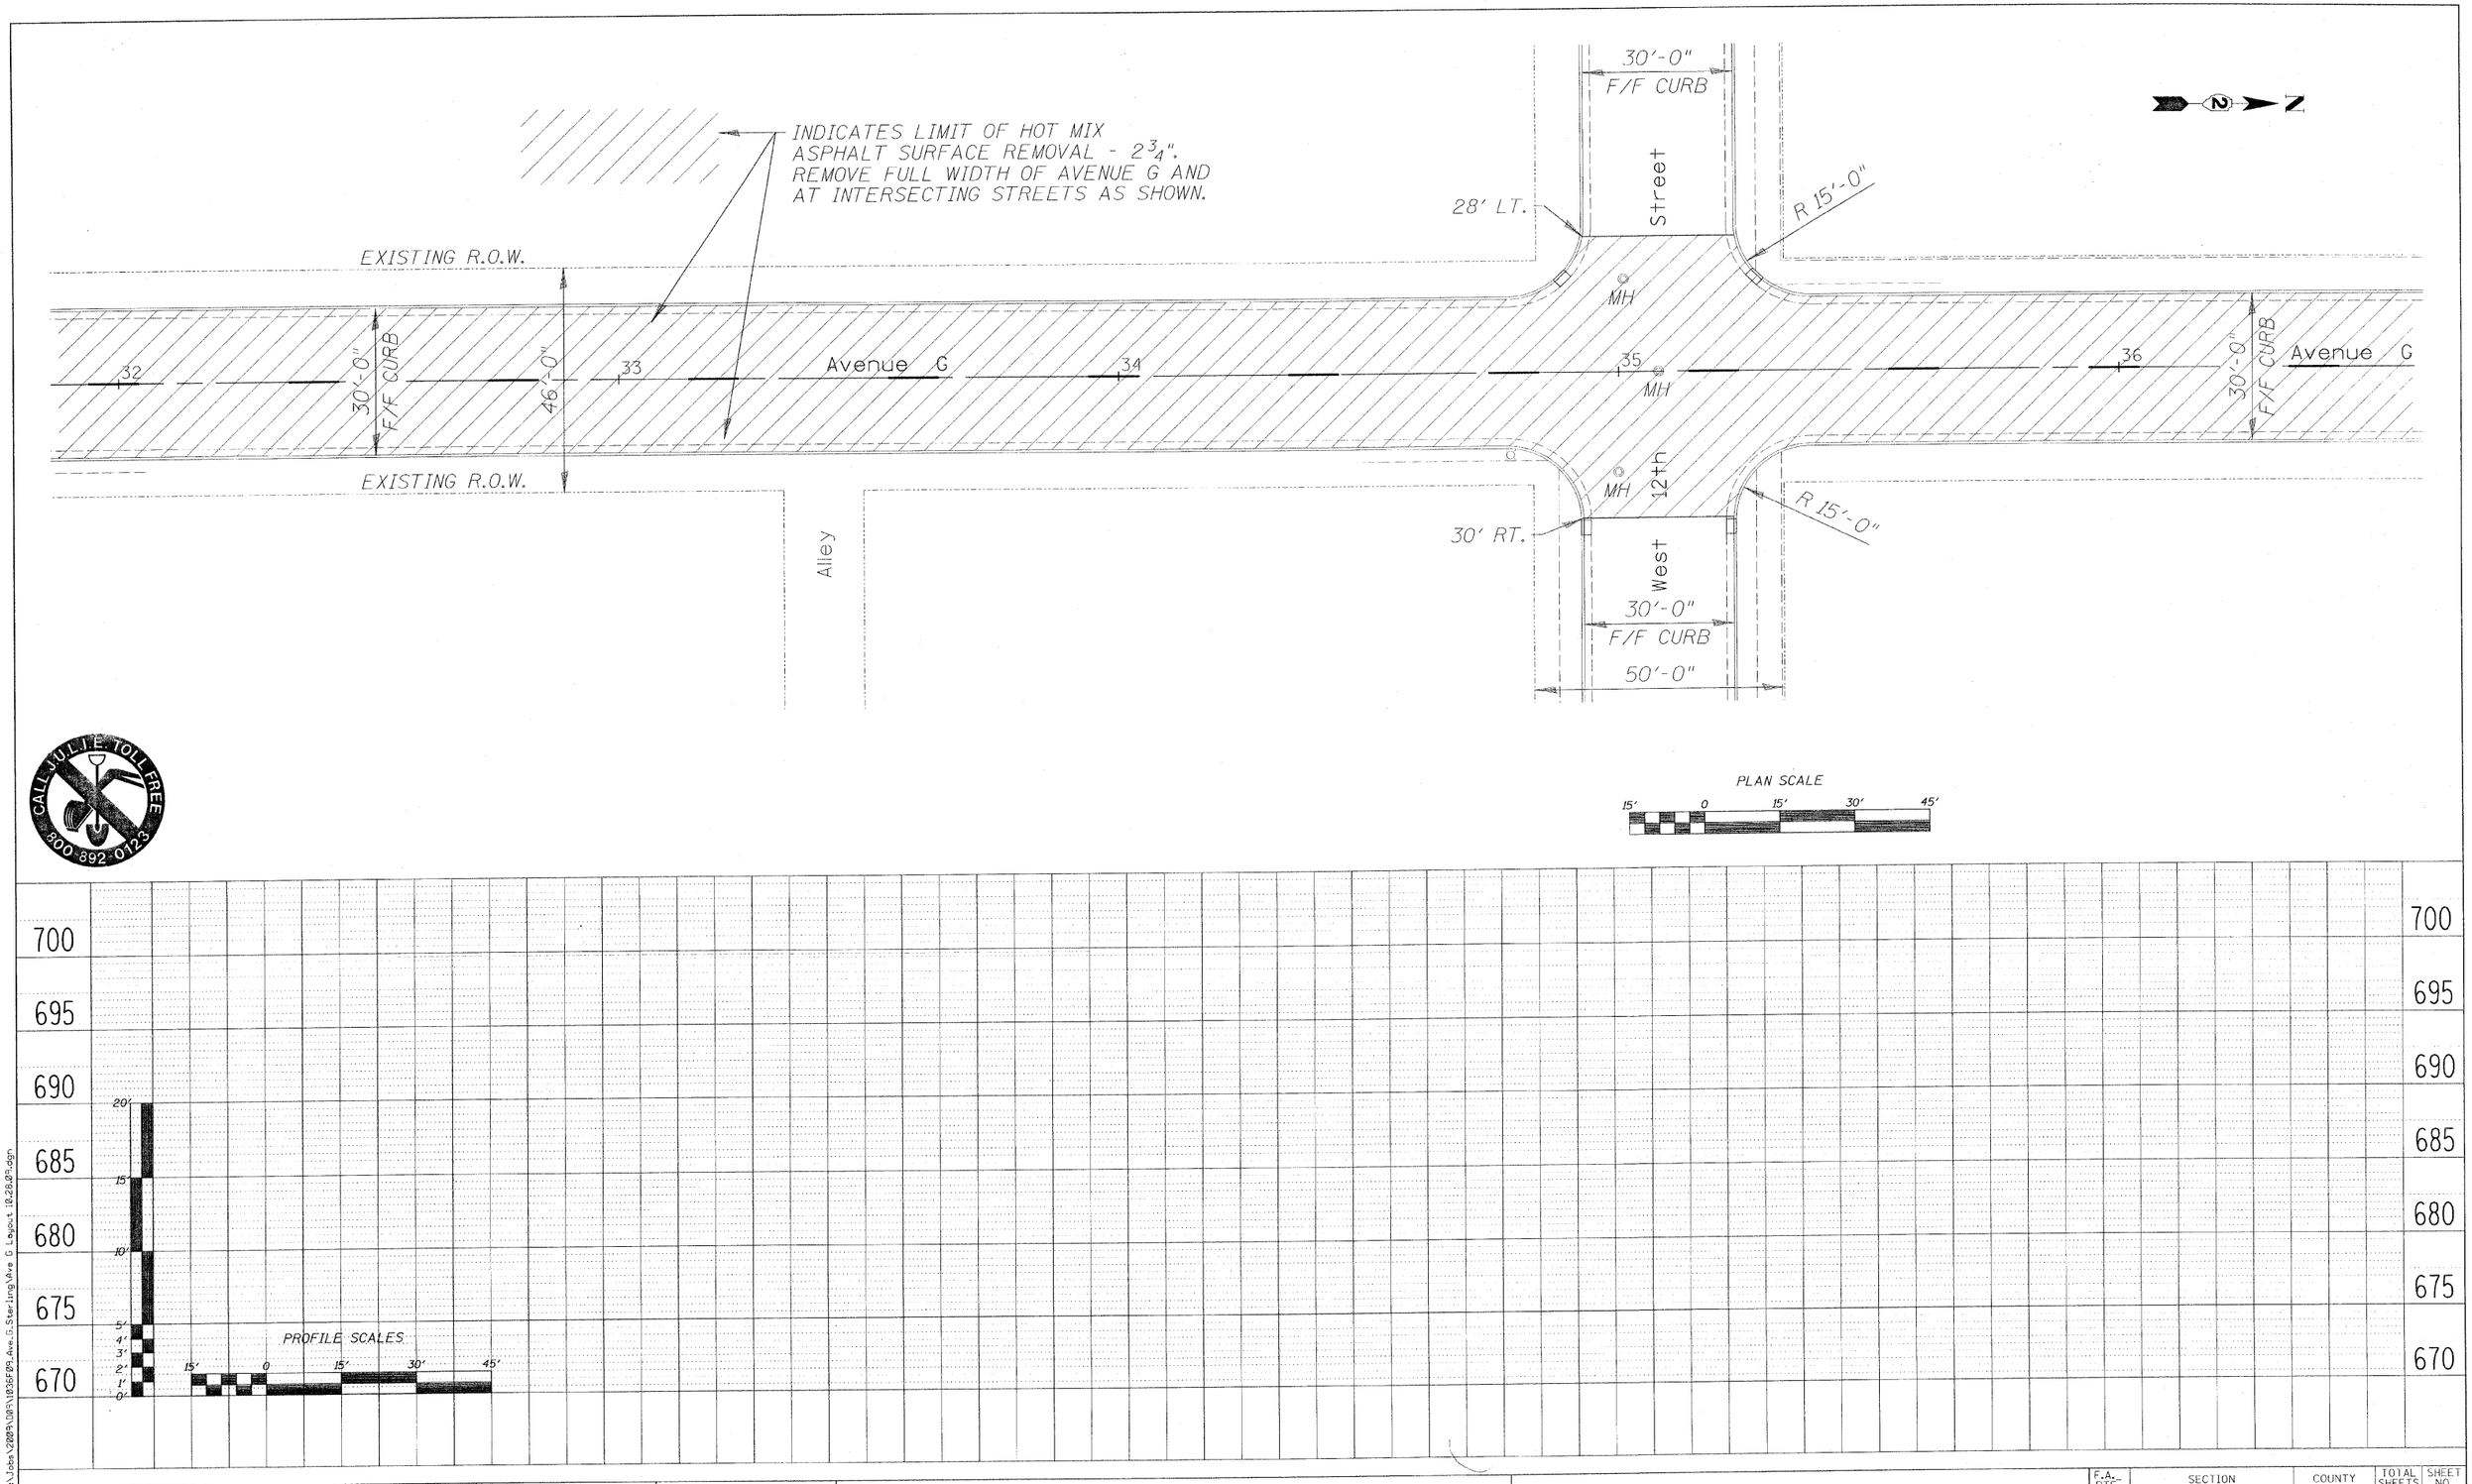

CALL J.U.L.I.E. TOLL FREE 800-892-0123

FILE NAME = L:\Jobs\2009\D09\1036F09_Ave.G_Sterling\Ave G Layout 10.28.09.dgn

WILLETT, HOFMANN & ASSOCIATES, INC. CONSULTING ENGINEERS 809 East Second Street Dixon, IL 61021 Phone 815.284.3381 Fax 815.284.3385 Design Firm #184-00918 www.willetthofmann.com	DESIGNED - BDF	REVISED -	CITY OF STERLING, ILLINOIS AVENUE G – 5TH STREET TO LE FEVRE RD.
	DRAWN - JDH	REVISED -	
	CHECKED - BDF	REVISED -	
	DATE -	REVISED -	

AVENUE G PLAN & PROFILE

SCALE: | SHEET NO. 13 OF 31 SHEETS

F.A. RTE.	SECTION	COUNTY	TOTAL SHEETS	SHEET NO.
	09-00147-00-RS	WHITESIDE	31	13
		CONTRACT NO. 85495		

FED. ROAD DIST. NO. _ | ILLINOIS | FED. AID PROJECT