F.A.S. ROUTE NO.	SECTION	ILLINOIS PROJECT	CONTRACT NO.	COUNTY	TOTAL SHEETS	SHEET NUMBER
268	06-00173-00-SW		87359	LASALLE	15	14

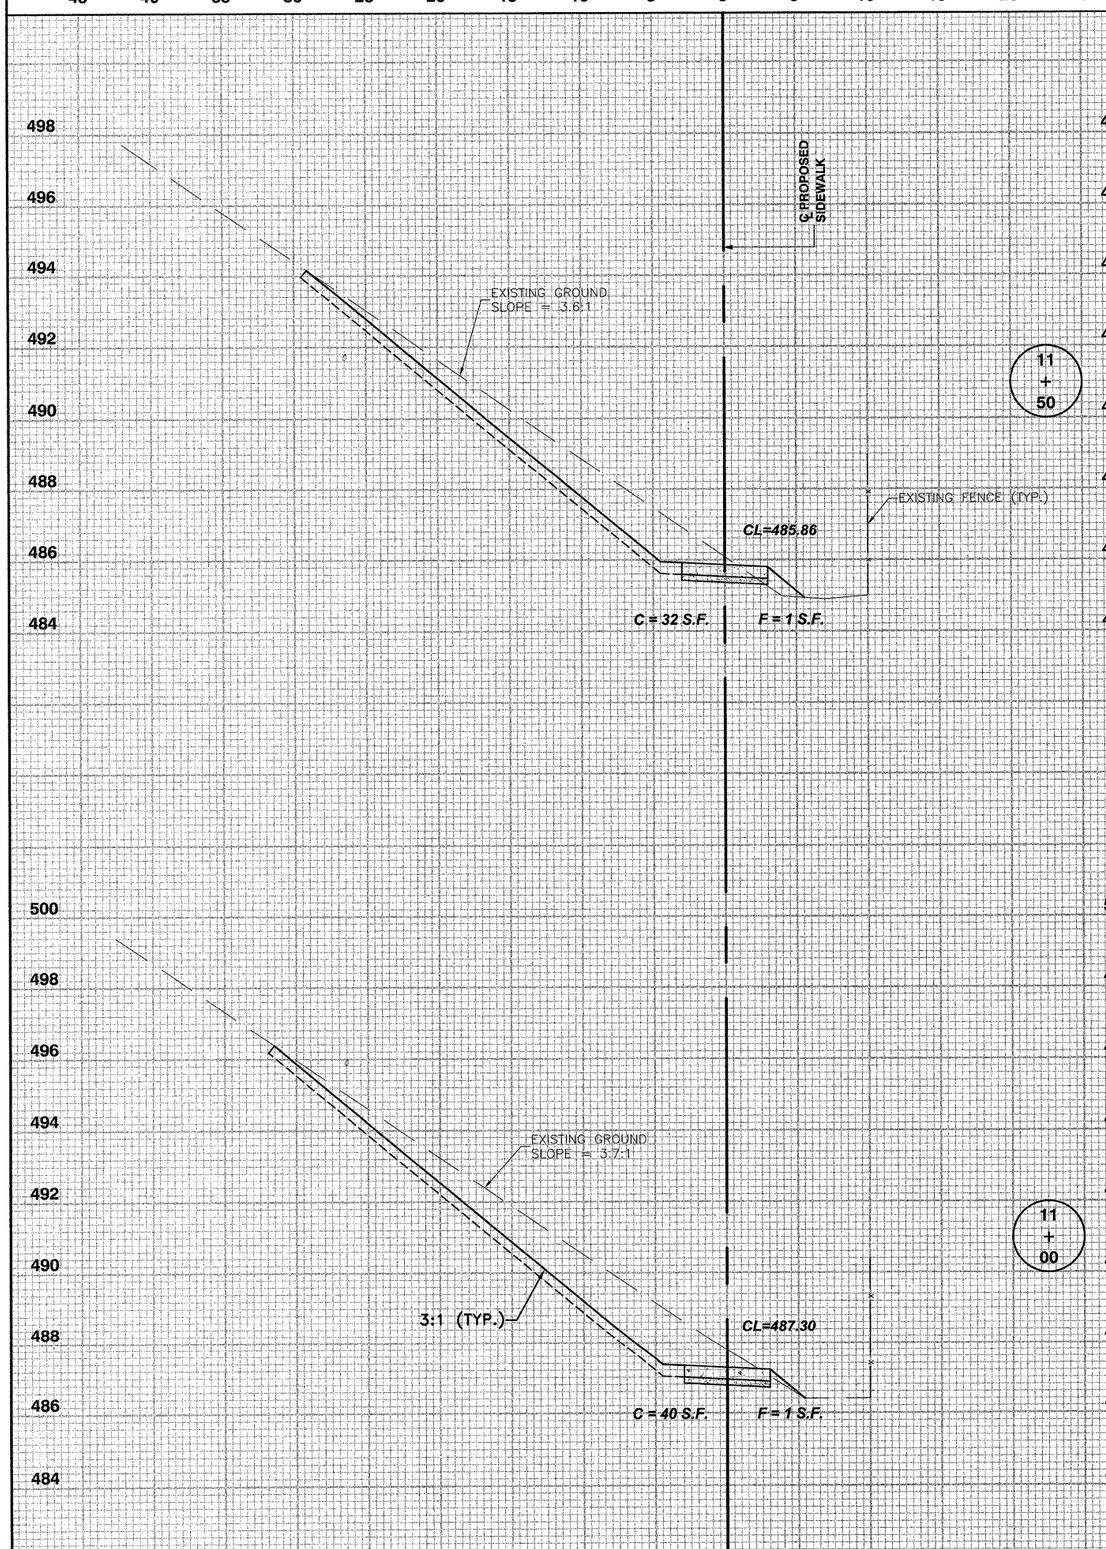

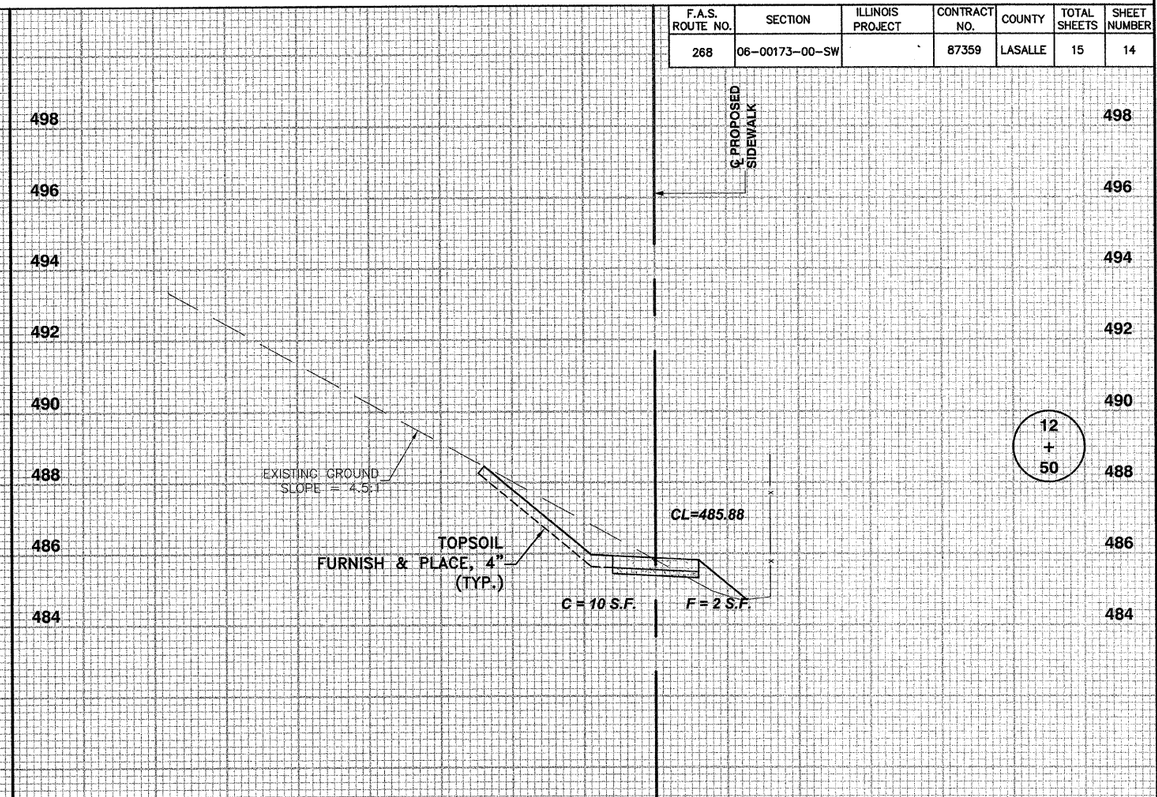

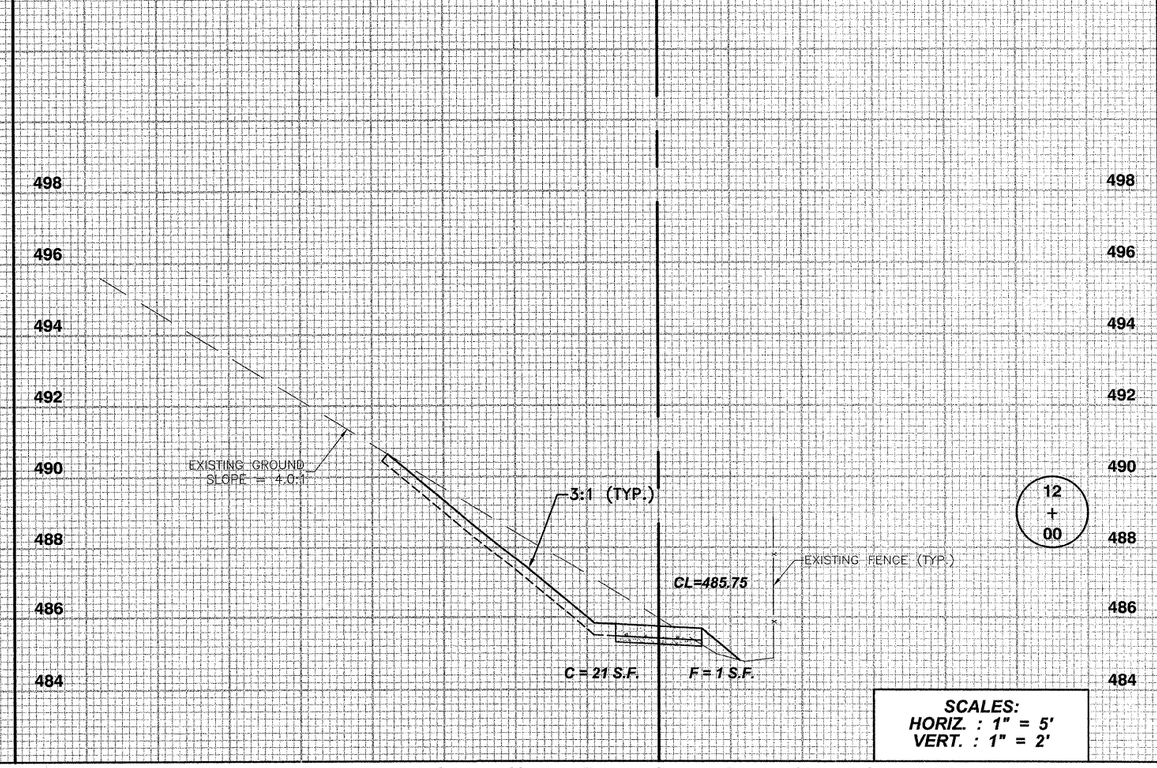

SCALES:
HORIZ. : 1" = 5'
VERT. : 1" = 2'

F.A.S. 268 - MAIN STREET
SECTION 06-00173-00-SW
CITY OF MARSEILLES, LASALLE COUNTY

ETSCHEID DUITLINGER & ASSOCIATES INC.
Professional Engineers & Land Surveyors
1304 GEMINI CIRCLE
OTTAWA, IL 61350-1092
TEL: 815-434-3925
FAX: 815-434-3953

PROFESSIONAL DESIGN FIRM # 184-000711
DATE PLOTTED: OCTOBER 21, 2009
DRAWN BY: R.M.S.
CHECKED BY:
PROJECT NUMBER: 2057.92
DRAWING FILE: J:\205792_XSEC.DWG

SHEET NO.
14 OF 15

SIDEWALK CROSS SECTIONS ~ 11+00 TO 12+50