ROUTE NO.	SECTION	COUNTY	TOTAL SHEETS	SHEET NO.
- -	08-00024-00-SW	TAZEWELL	19	11
FEDERAL ROAD DIST NO.		ILLINOIS	CONTRACT NO. 89505	

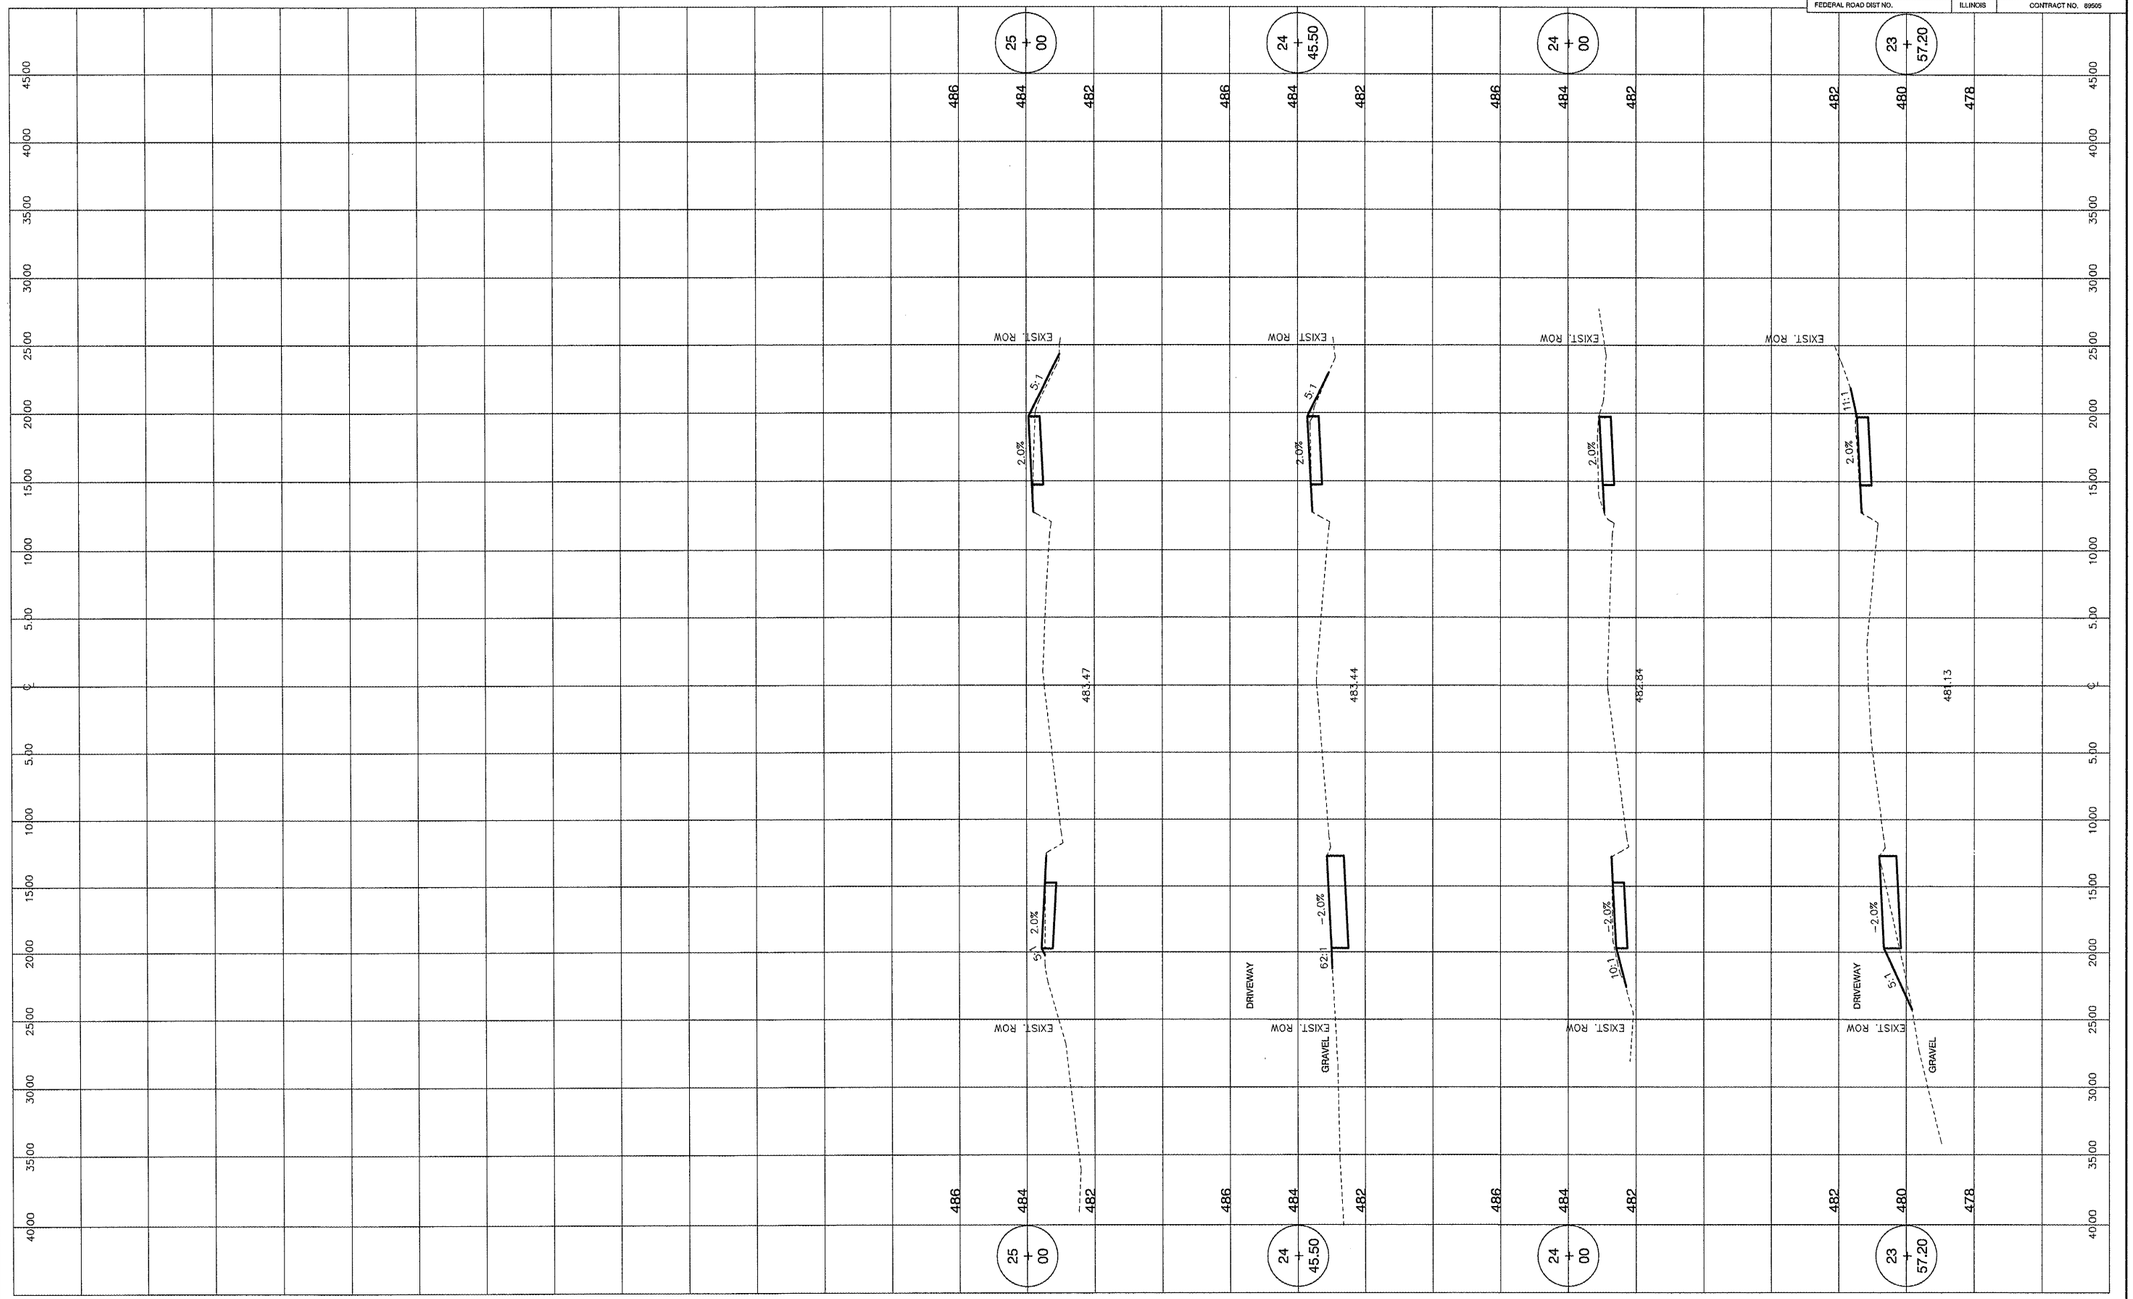

MOHR & KERR ENGINEERING & LAND SURVEYING, P.C.
7336 N. University Ave. Office: (309) 692-8500
Peoria, Illinois 61614 Fax: (309) 692-8501
www.mohrandkerr.com Professional Design Firm #184.005091

REV.	DATE	NATURE OF REVISION	CHECKED

FILE NAME: Z:\09-087 *DWG\ SHT11-ELM-0590.DWG

SURVEYED	MDP
DRAWN	DEH
CHECKED	SDK
SCALE	1" = 5' H 1" = 2' V
DATE	02-15-10

CLIENT:
VILLAGE OF NORTH PEKIN
TAZEWELL COUNTY, ILLINOIS

TITLE:
NORTH PEKIN SIDEWALK IMPROVEMENTS
ELM STREET CROSS SECTIONS
STA. 23+57.20 TO STA. 25+00

PROJECT NO.	09-087
SHEET	11 OF 19
DRAWING NO.	11