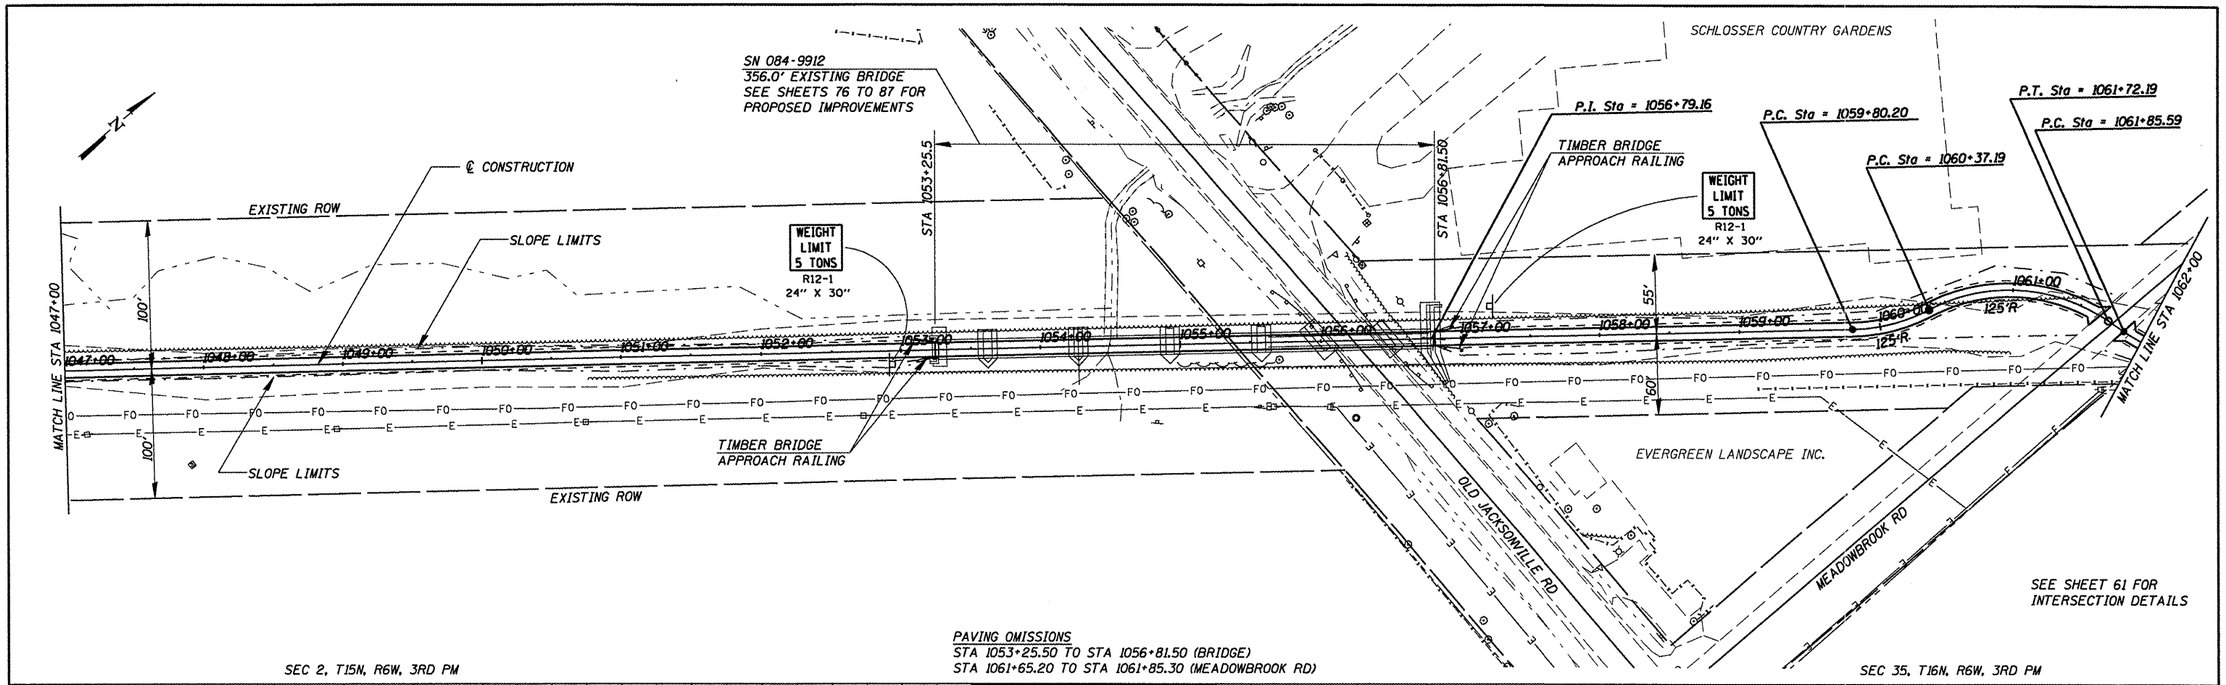

PAVING OMISSIONS
STA 1053+25.50 TO STA 1056+81.50 (BRIDGE)
STA 1061+65.20 TO STA 1061+85.30 (MEADOWBROOK RD)

B.M.#9 CHISELED "□" ON S.W. COR.
R.R. BRIDGE S.W. ABUT. (OLD JACK)
6.4' LT. STA. 1053+27.3
ELEV. = 602.75

B.M.#10 SPIKE NAIL IN POWER POLE
MEADOWBROOK ROAD
2.64' RT. STA. 1062+05.8
ELEV. = 602.57

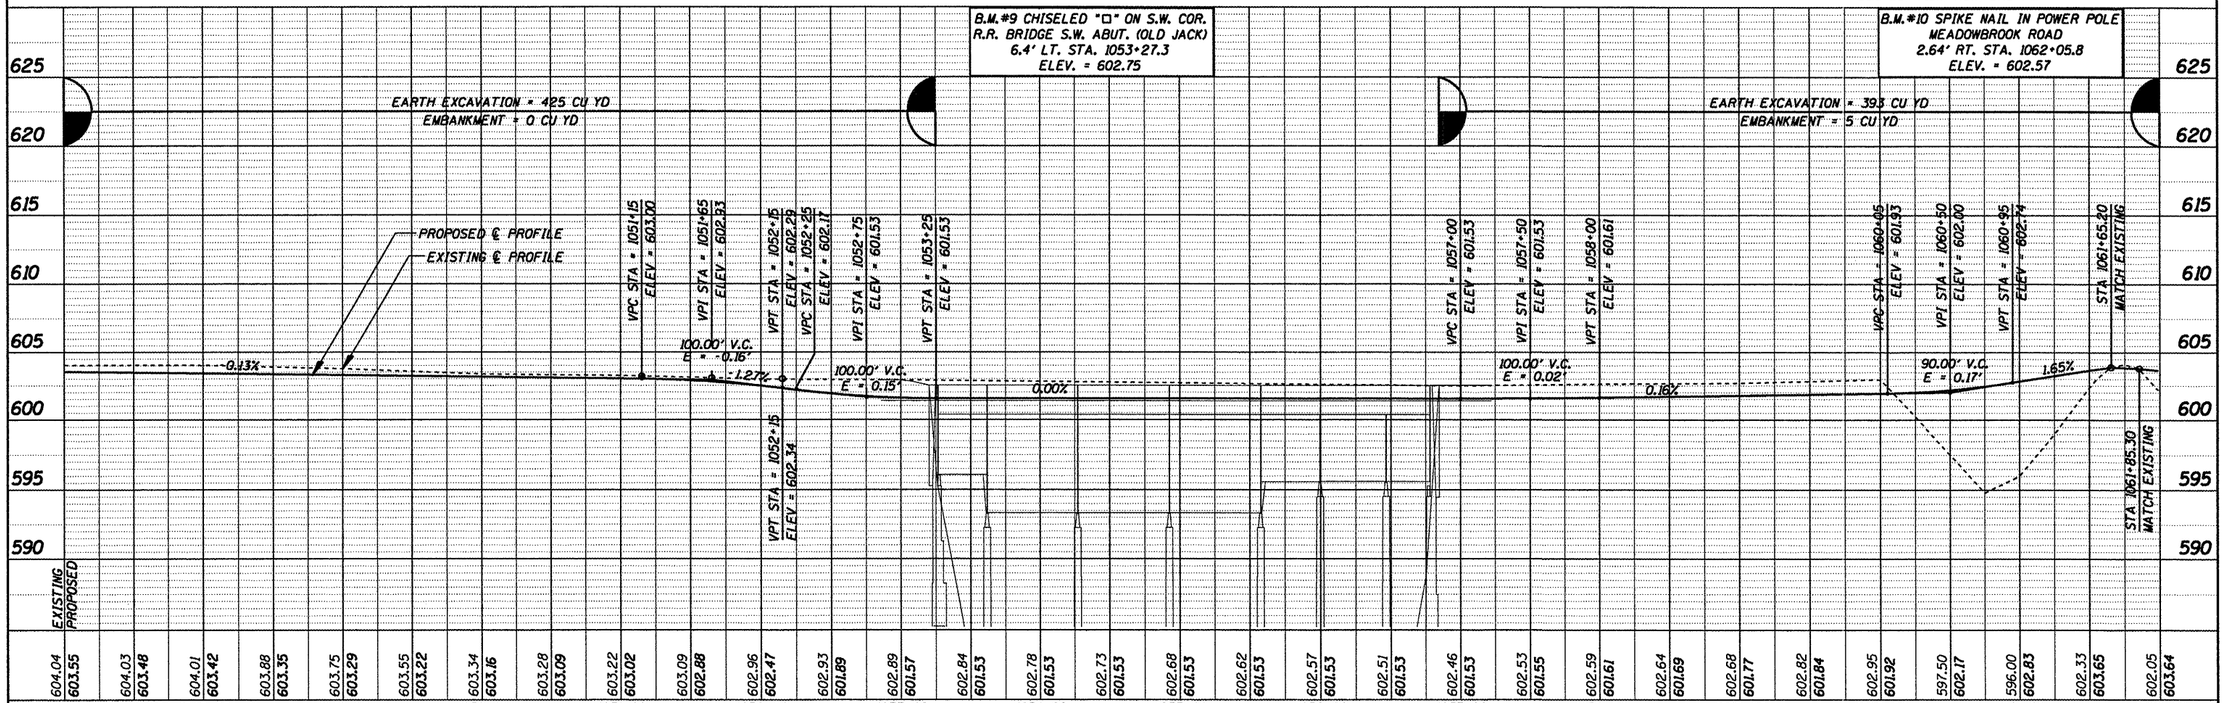

PLAN	BY	DATE
SURVEYED		
PLOTTED		
ALIGNMENT CHECKED		
R.O.W. CHECKED		
NOTE BOOK		
NO.		

PROFILE	BY	DATE
SURVEYED		
PLOTTED		
GRADES CHECKED		
B.M. NOTED		
STRUCTURE NOTATIONS CHKD		
NOTE BOOK		
NO.		

CUMMINS ENGINEERING CORPORATION	JOB = 2192	DESIGNED - NAK	REVISED -
	FILE NAME = p&p1050.dgn	DRAWN - AJH	REVISED -
	PLOT SCALE = 100.000 ' / IN.	CHECKED - NAK	REVISED -
	PLOT DATE = 6/8/2009	DATE - 1/22/2009	REVISED -

SANGAMON VALLEY TRAIL

PLAN & PROFILE

SCALE: | SHEET NO. OF SHEETS | STA. 1047+00 TO STA. 1062+00

F.A.S. RTE.	SECTION	COUNTY	TOTAL SHEETS	SHEET NO.
	05-00173-00-BT	SANGAMON	173	29
		CONTRACT NO.		
FED. ROAD DIST. NO.	ILLINOIS	FED. AID PROJECT	93522	