PLAN		BY	DATE
SURVEYED			
ADJUSTED			
ALIGNMENT CHECKED			
GRADES CHECKED			
NOTE BOOK			
NO.			

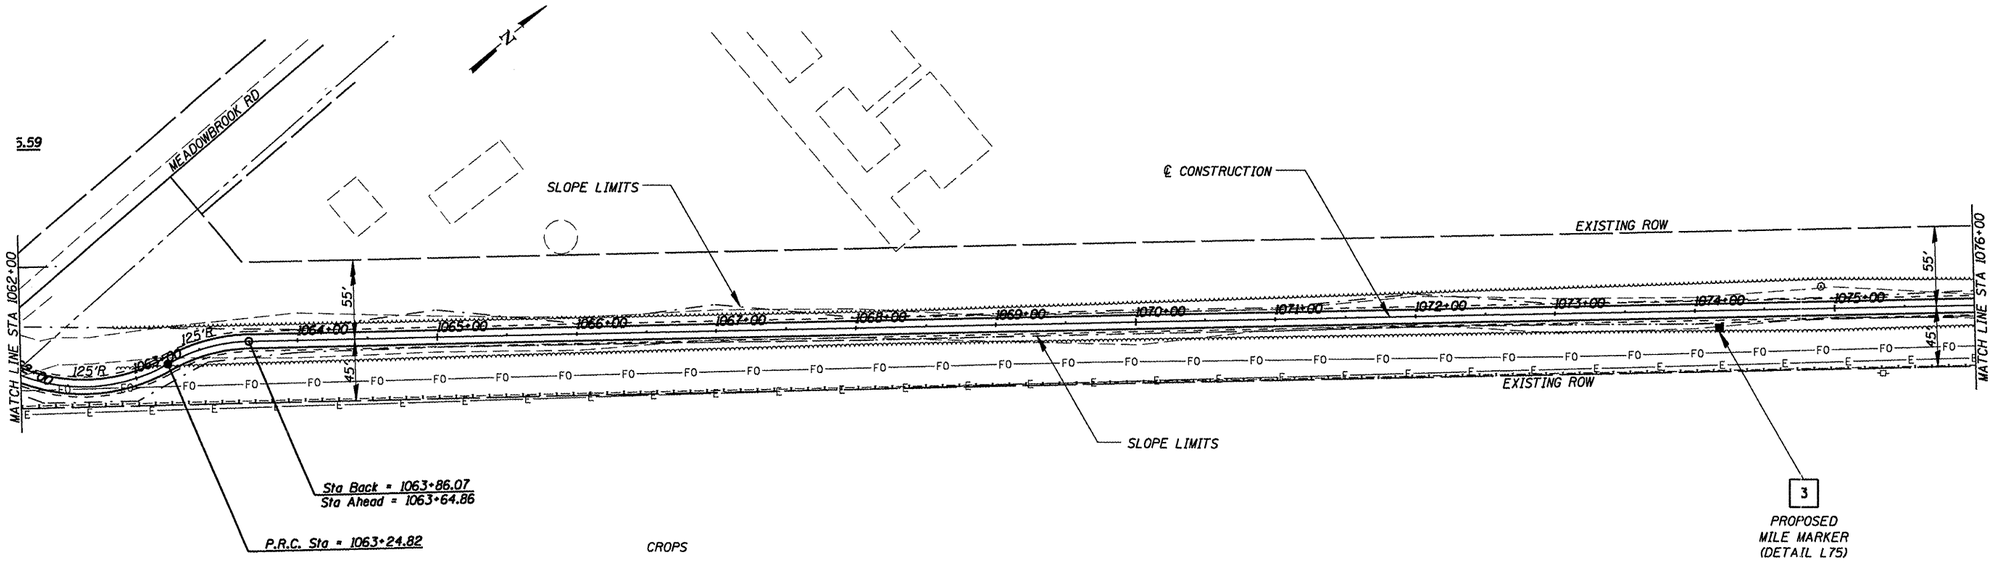

SEC 36, T16N, R6W, 3RD PM

PROFILE		BY	DATE
SURVEYED			
ADJUSTED			
GRADES CHECKED			
B.M. NOTED			
STRUCTURE NO.			
NOTE BOOK			
NO.			

B.M.#11 SPIKE NAIL IN POWER POLE
47.6' RT. STA. 1067+39.8
ELEV. = 597.63

B.M.#12 SPIKE NAIL IN POWER POLE
46.9' RT. STA. 1075+33.9
ELEV. = 596.78

EARTH EXCAVATION = 870 CU YD
EMBANKMENT = 44 CU YD

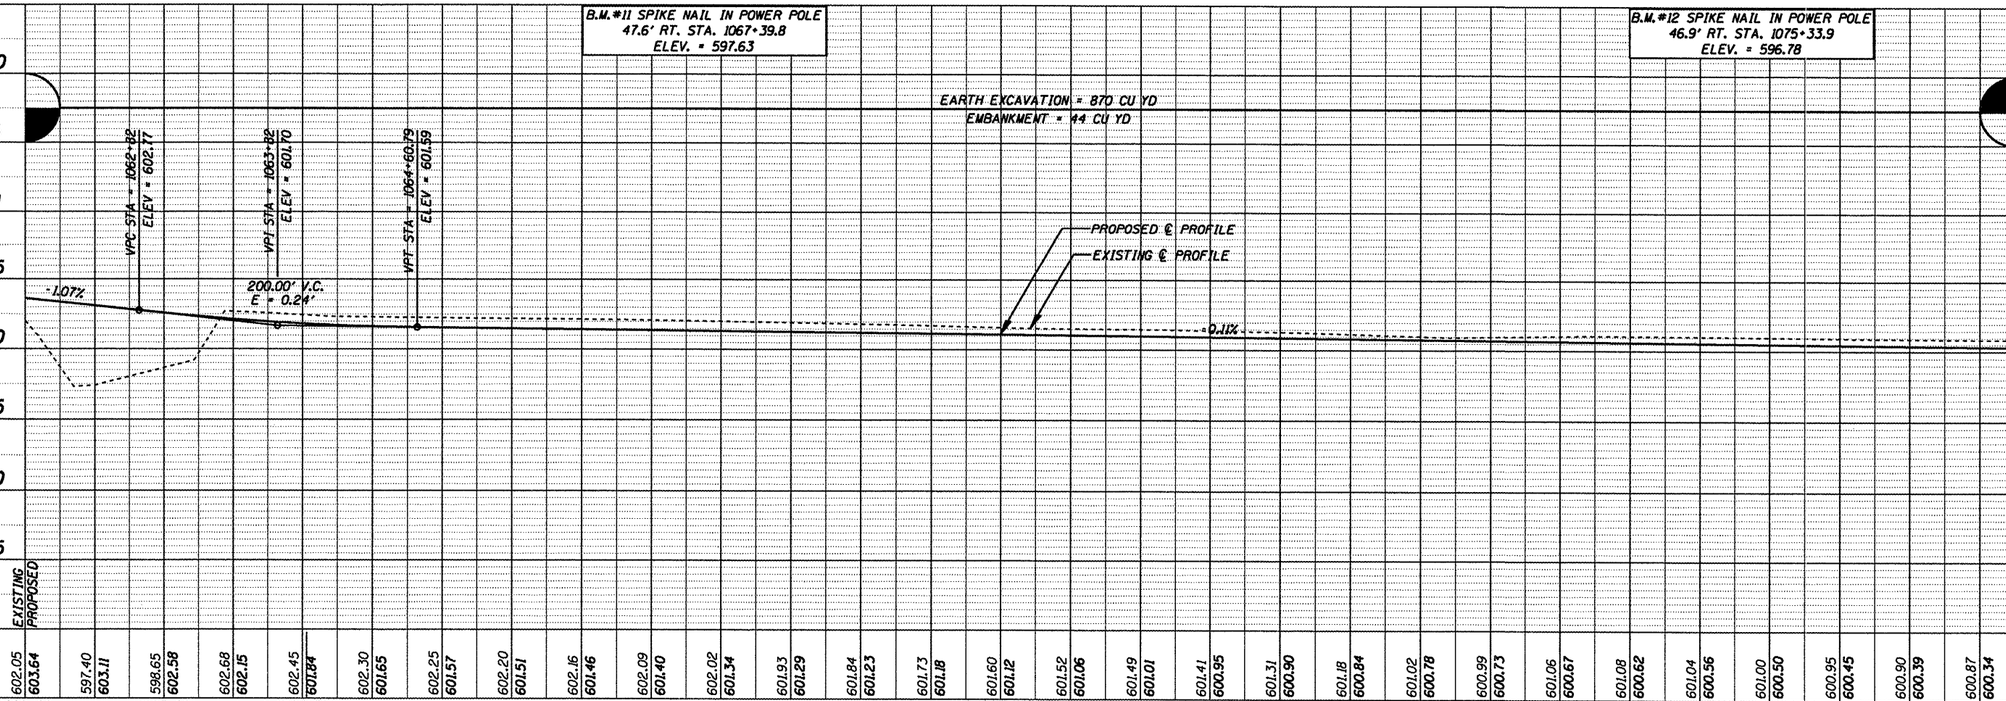

CUMMINS ENGINEERING CORPORATION	JOB = 2192	DESIGNED - NAK	REVISED -
	FILE NAME = p&pl065.dgn	DRAWN - AJH	REVISED -
	PLOT SCALE = 100.000 ' / IN.	CHECKED - NAK	REVISED -
	PLOT DATE = 6/5/2009	DATE - 1/22/2009	REVISED -

SANGAMON VALLEY TRAIL

PLAN & PROFILE

SCALE: | SHEET NO. OF SHEETS | STA. 1062+00 TO STA. 1076+79

F.A.S. RTE.	SECTION	COUNTY	TOTAL SHEETS	SHEET NO.
	05-00173-00-BT	SANGAMON	173	30
		CONTRACT NO.		
FED. ROAD DIST. NO.	ILLINOIS	FED. AID PROJECT	93522	