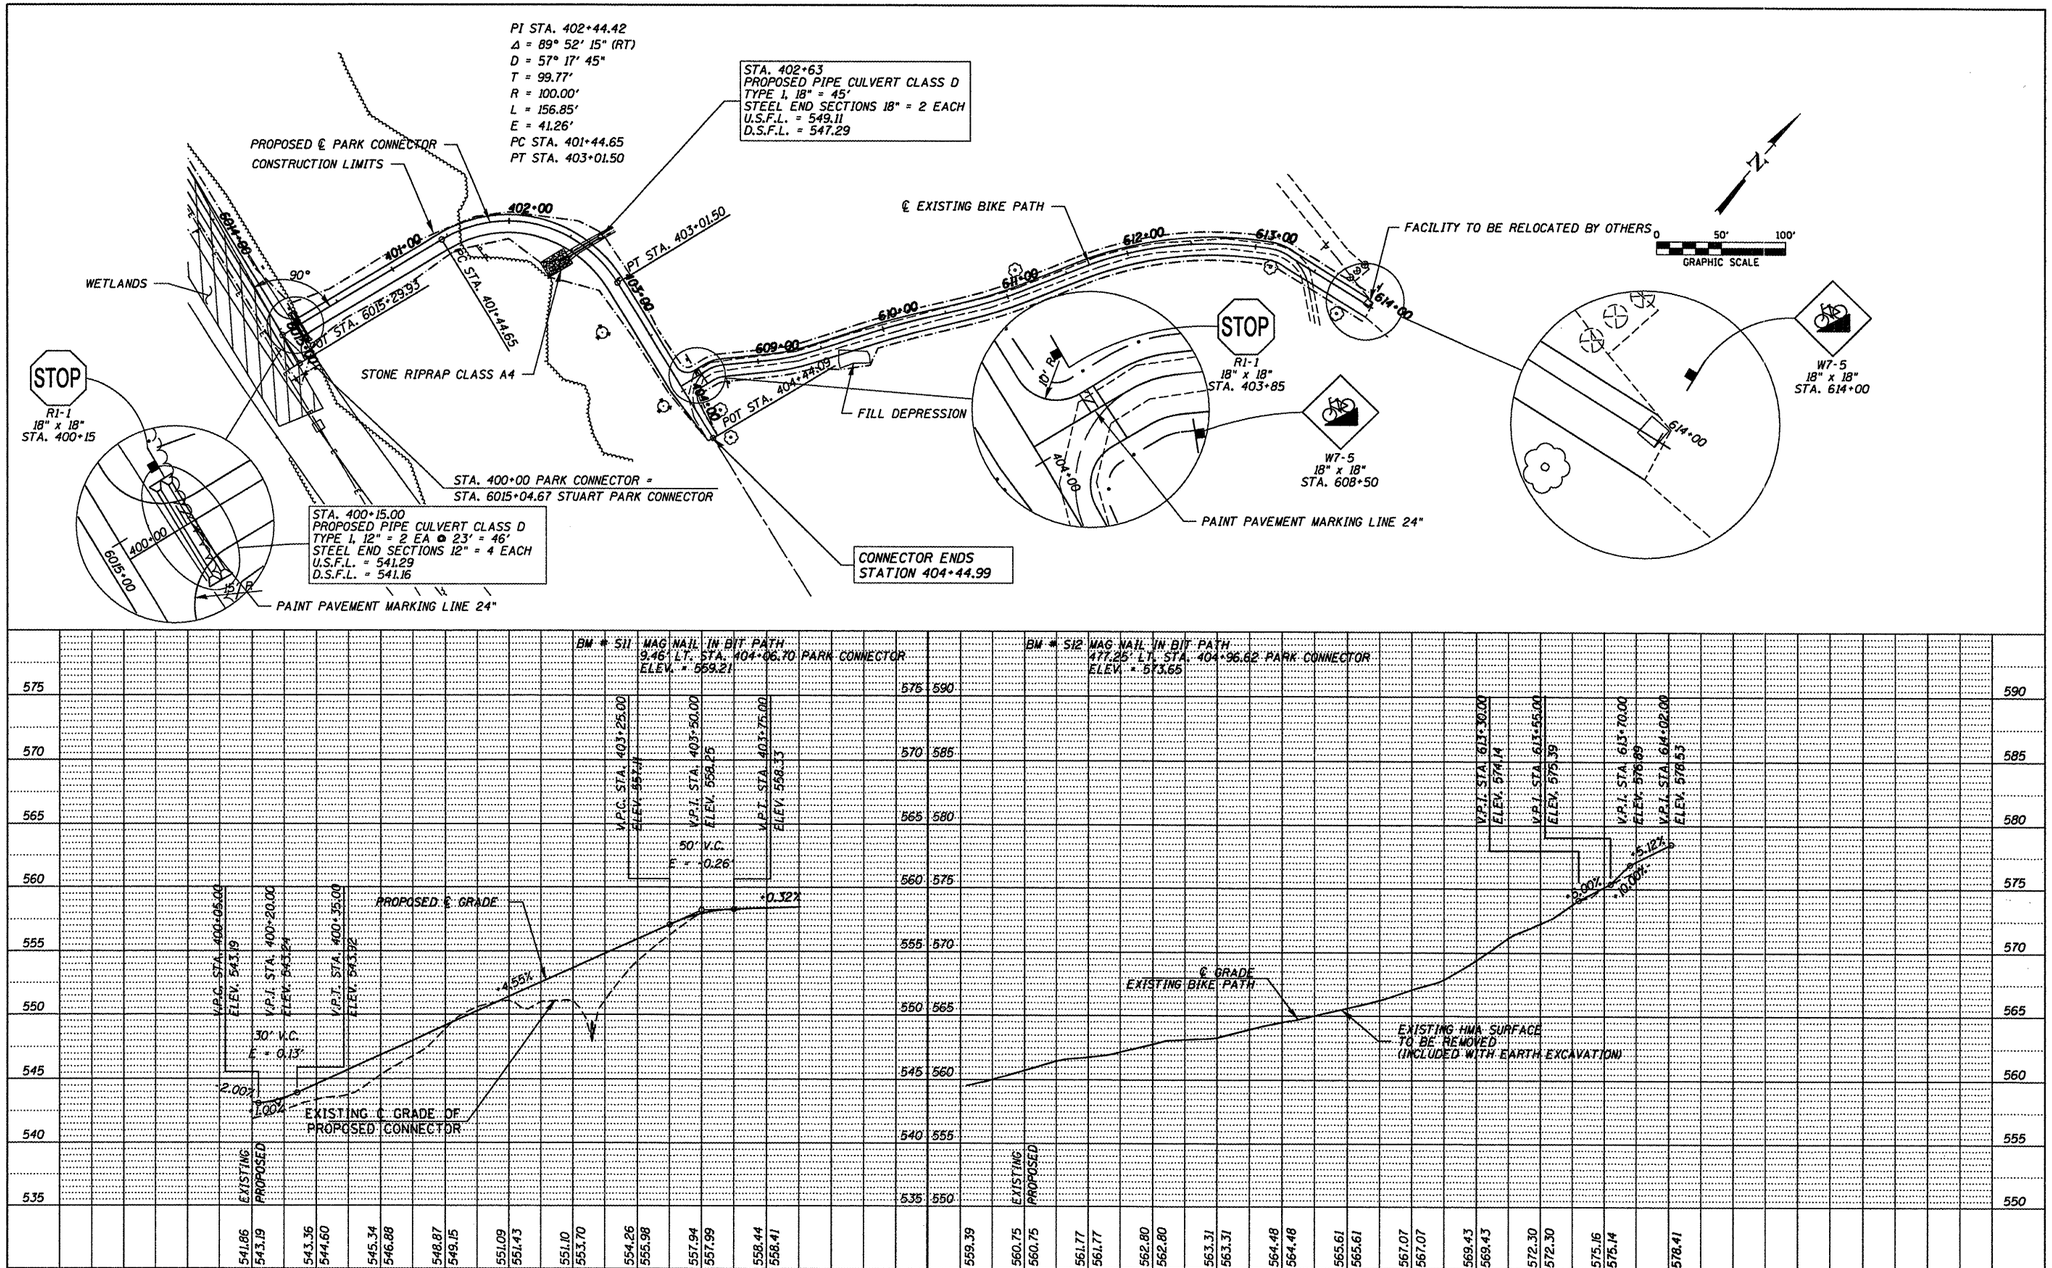

FILE NAME = 84050-sht-pp03-als14.dgn	USER NAME =	DESIGNED - L.F.S.	REVISED -
		DRAWN - TWK	REVISED -
	PLOT SCALE =	CHECKED - S.W.M.	REVISED -
	PLOT DATE = 5/27/2009	DATE - 02/09/09	REVISED -

SANGAMON VALLEY TRAIL

HAMPTON, LENZINI & RENWICK, INC.
CIVIL & STRUCTURAL ENGINEERS
LAND SURVEYORS

SCALE: | SHEET NO. 3 OF 3 SHEETS

PLAN & PROFILE
PARK CONNECTOR

STA. TO STA.

SECTION	COUNTY	TOTAL SHEETS	SHEET NO.
05-00173-00-BT	SANGAMON	173	43

CONTRACT NO. 93522

FED. ROAD DIST. NO. | ILLINOIS | FED. AID PROJECT

PLAN		BY	DATE
	SURVEYED / PLOTTED / ALIGNMENT / GRADES / TIES / SUBM. NOTES / FIELD BOOK / FIELD FILE NAME / CHECKED		
NOTE BOOK NO.			

PROFILE		BY	DATE
	SURVEYED / PLOTTED / GRADES / SUBM. NOTES / STRUCTURE OFFSET / CHECKED		
NOTE BOOK NO.			