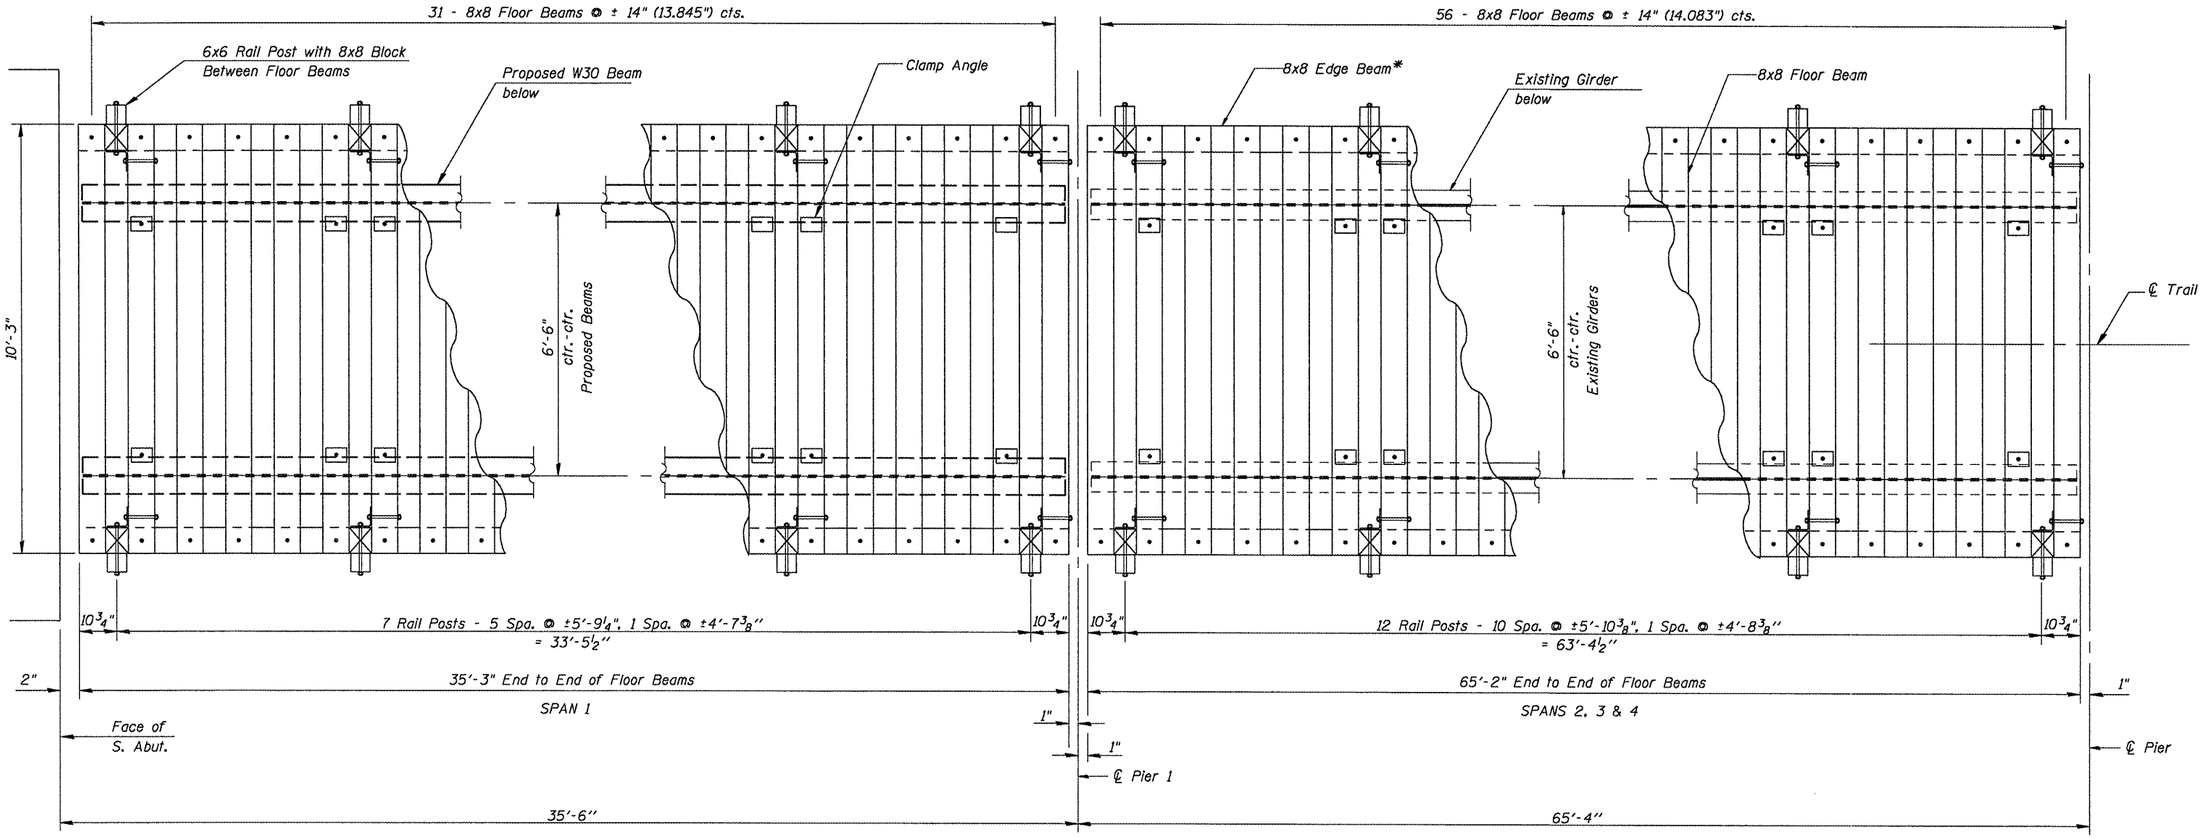

TIMBER DECK FRAMING PLAN

(Deck Planks & Railing Not Shown)

*Provide 8x8 Edge Beam in minimum 10' lengths. Locate butt joints between floor beams. No butt joints allowed at rail posts.

N

TIMBER FRAMING DETAILS
SPANS 1-4
SANGAMON VALLEY TRAIL
OVER OLD JACKSONVILLE ROAD
SVT BRIDGE NO. 12
STRUCTURE NO. 084-9912

CEC Cummins Engineering Corporation — Civil and Structural Engineering			
JOB = 2192		DESIGNED	M.D.C.
FILE = 2192oldjack_super		CHECKED	A.A.N.
DATE = 6/5/2009		DRAWN	T.S.H.
		CHECKED	M.D.C.

Sheet 5 of 12	RTE.	SECTION	COUNTY	TOTAL SHEETS	SHEET NO.
	SVT	05-00173-00-BT	SANGAMON	173	80
	SANGAMON VALLEY TRAIL		CONTRACT NO. 93522		
	FED. ROAD DIST. NO. 6	ILLINOIS	FED. AID PROJECT		