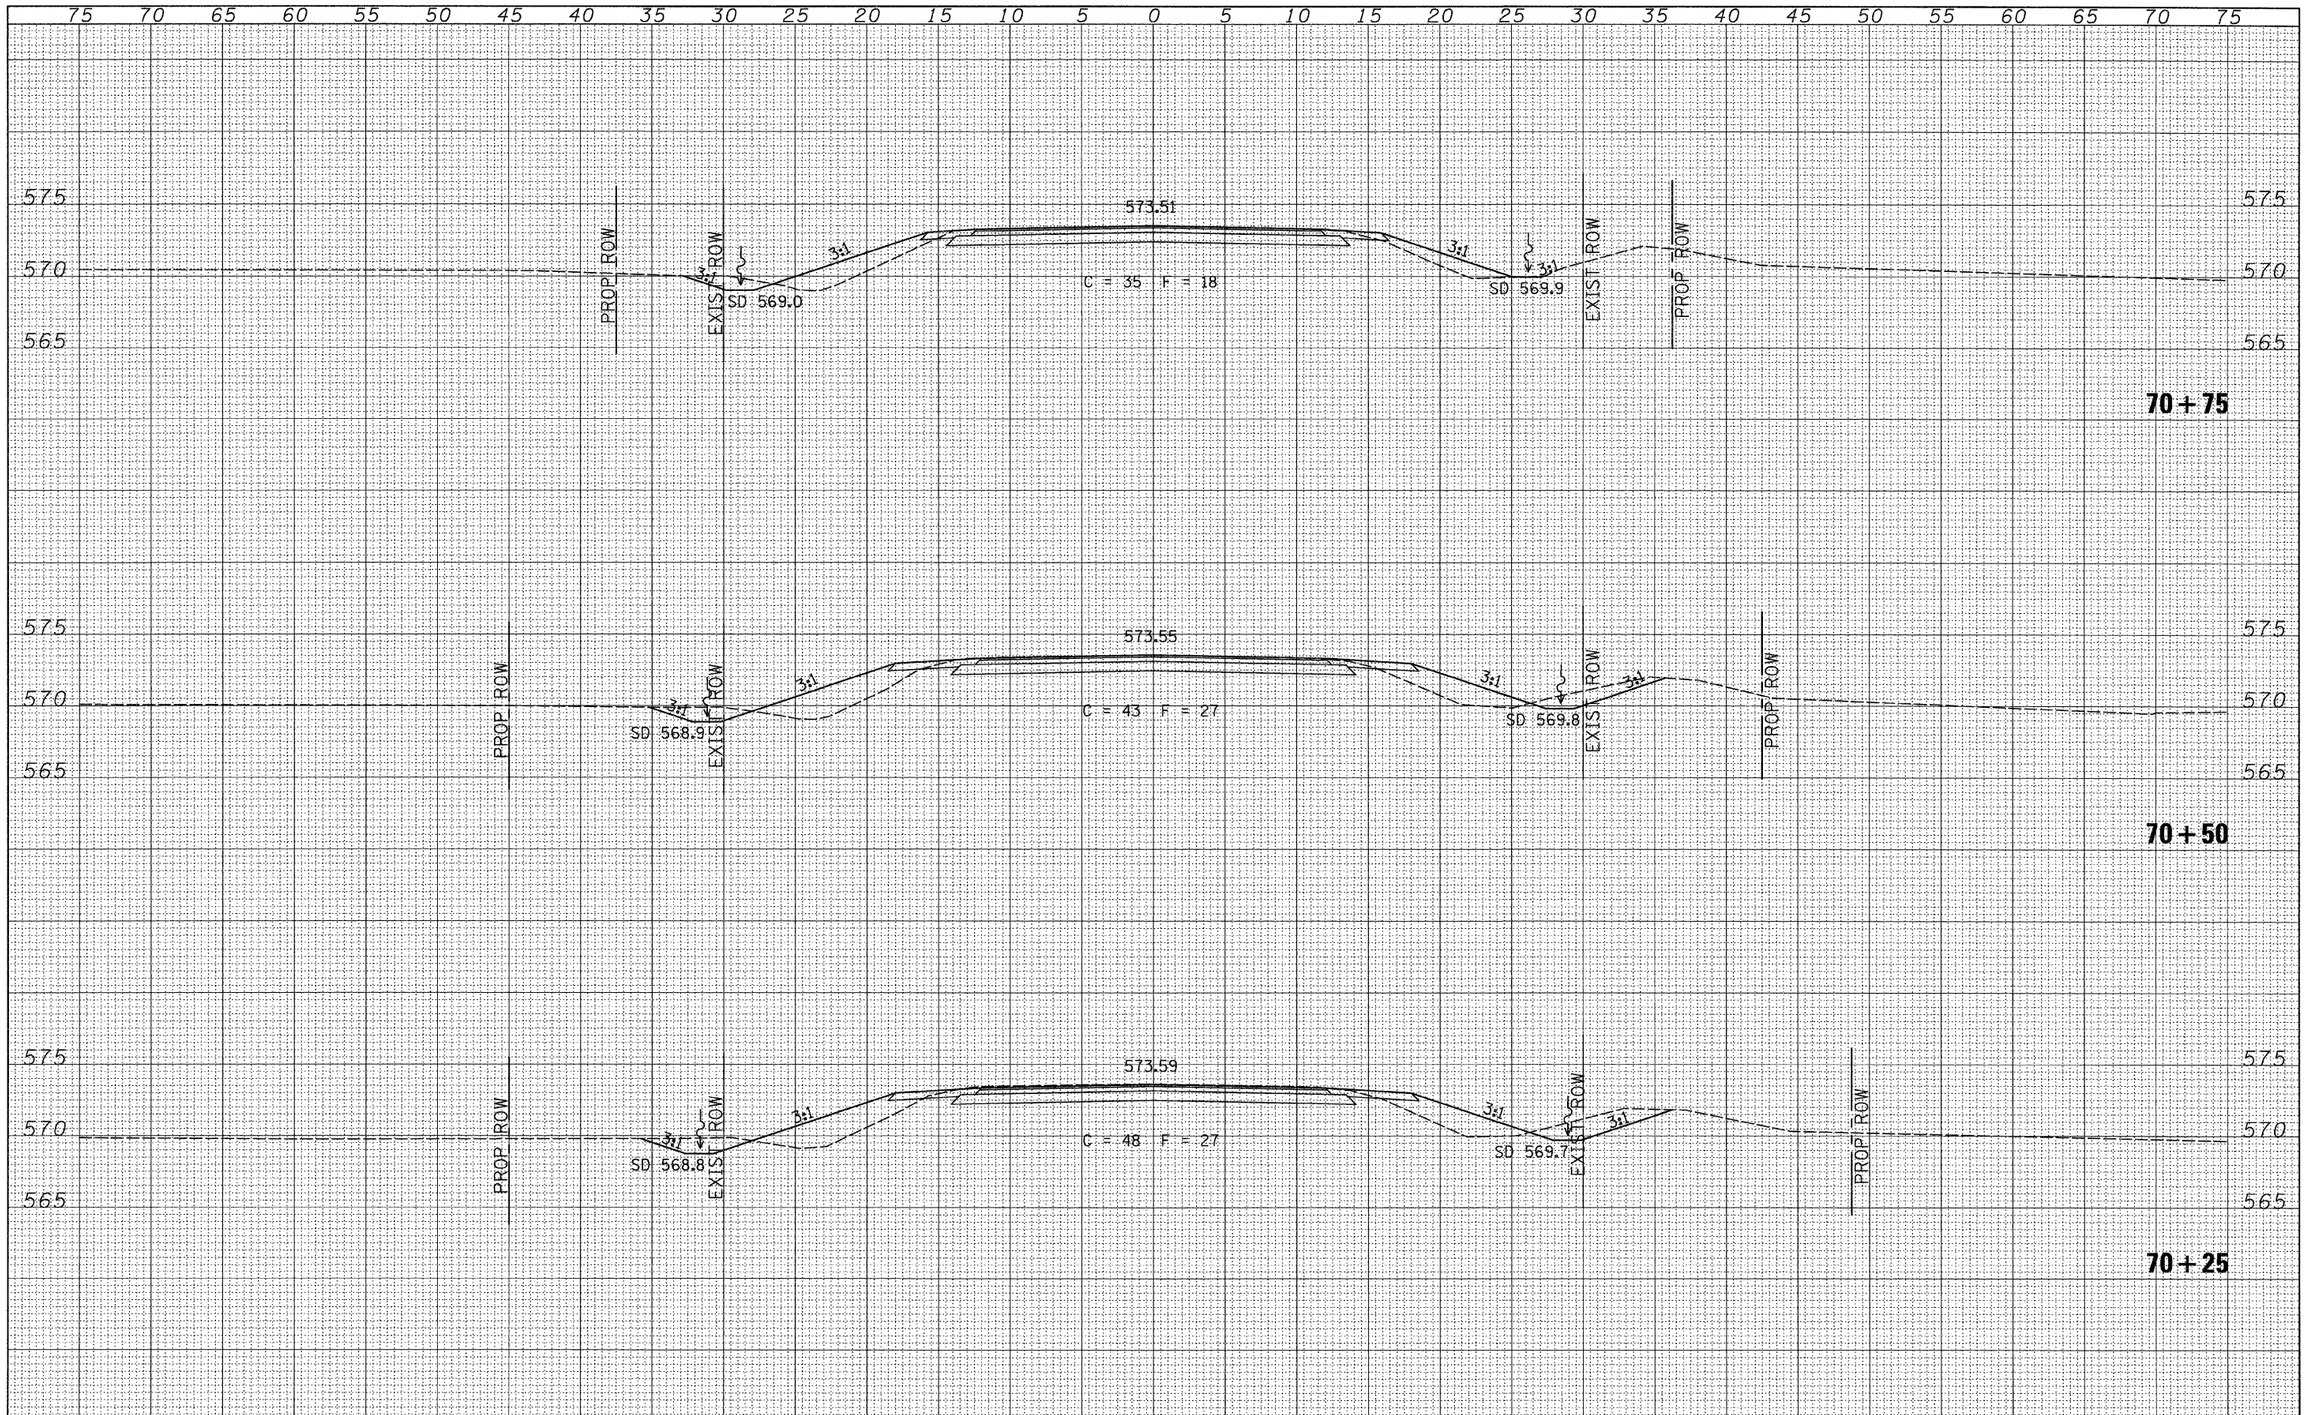

FINAL SURVEY	BY	DATE
SURVEYED		
PLOTTED		
TEMPLATE		
AREAS		
AREAS CHECKED		
NOTE BOOK NO.		

ORIGINAL SURVEY	BY	DATE
SURVEYED		
PLOTTED		
TEMPLATE		
AREAS		
AREAS CHECKED		
NOTE BOOK NO.		

FILE NAME = V:\Bridge\2755-Logan\2755xsheets.dgn	USER NAME = athomas	DESIGNED -	REVISED -
		DRAWN -	REVISED -
	PLOT SCALE = 5.0000 ' / IN.	CHECKED -	REVISED -
	PLOT DATE = 1/19/2010	DATE -	REVISED -

LOGAN COUNTY
COUNTY HIGHWAY 10 OVER
LAKE FORK CREEK TRIBUTARY

CROSS SECTIONS

SCALE: 1" = 5'-0" | SHEET NO. 6 OF 7 SHEETS | STA. 70+25.00 TO STA. 70+75.00

F.A.S. RTE.	SECTION	COUNTY	TOTAL SHEETS	SHEET NO.
566	09-00119-00-BR	LOGAN	17	16

CONTRACT NO. 93525

FED. ROAD DIST. NO. 7 | ILLINOIS | FED. AID PROJECT BRS-0566(107)