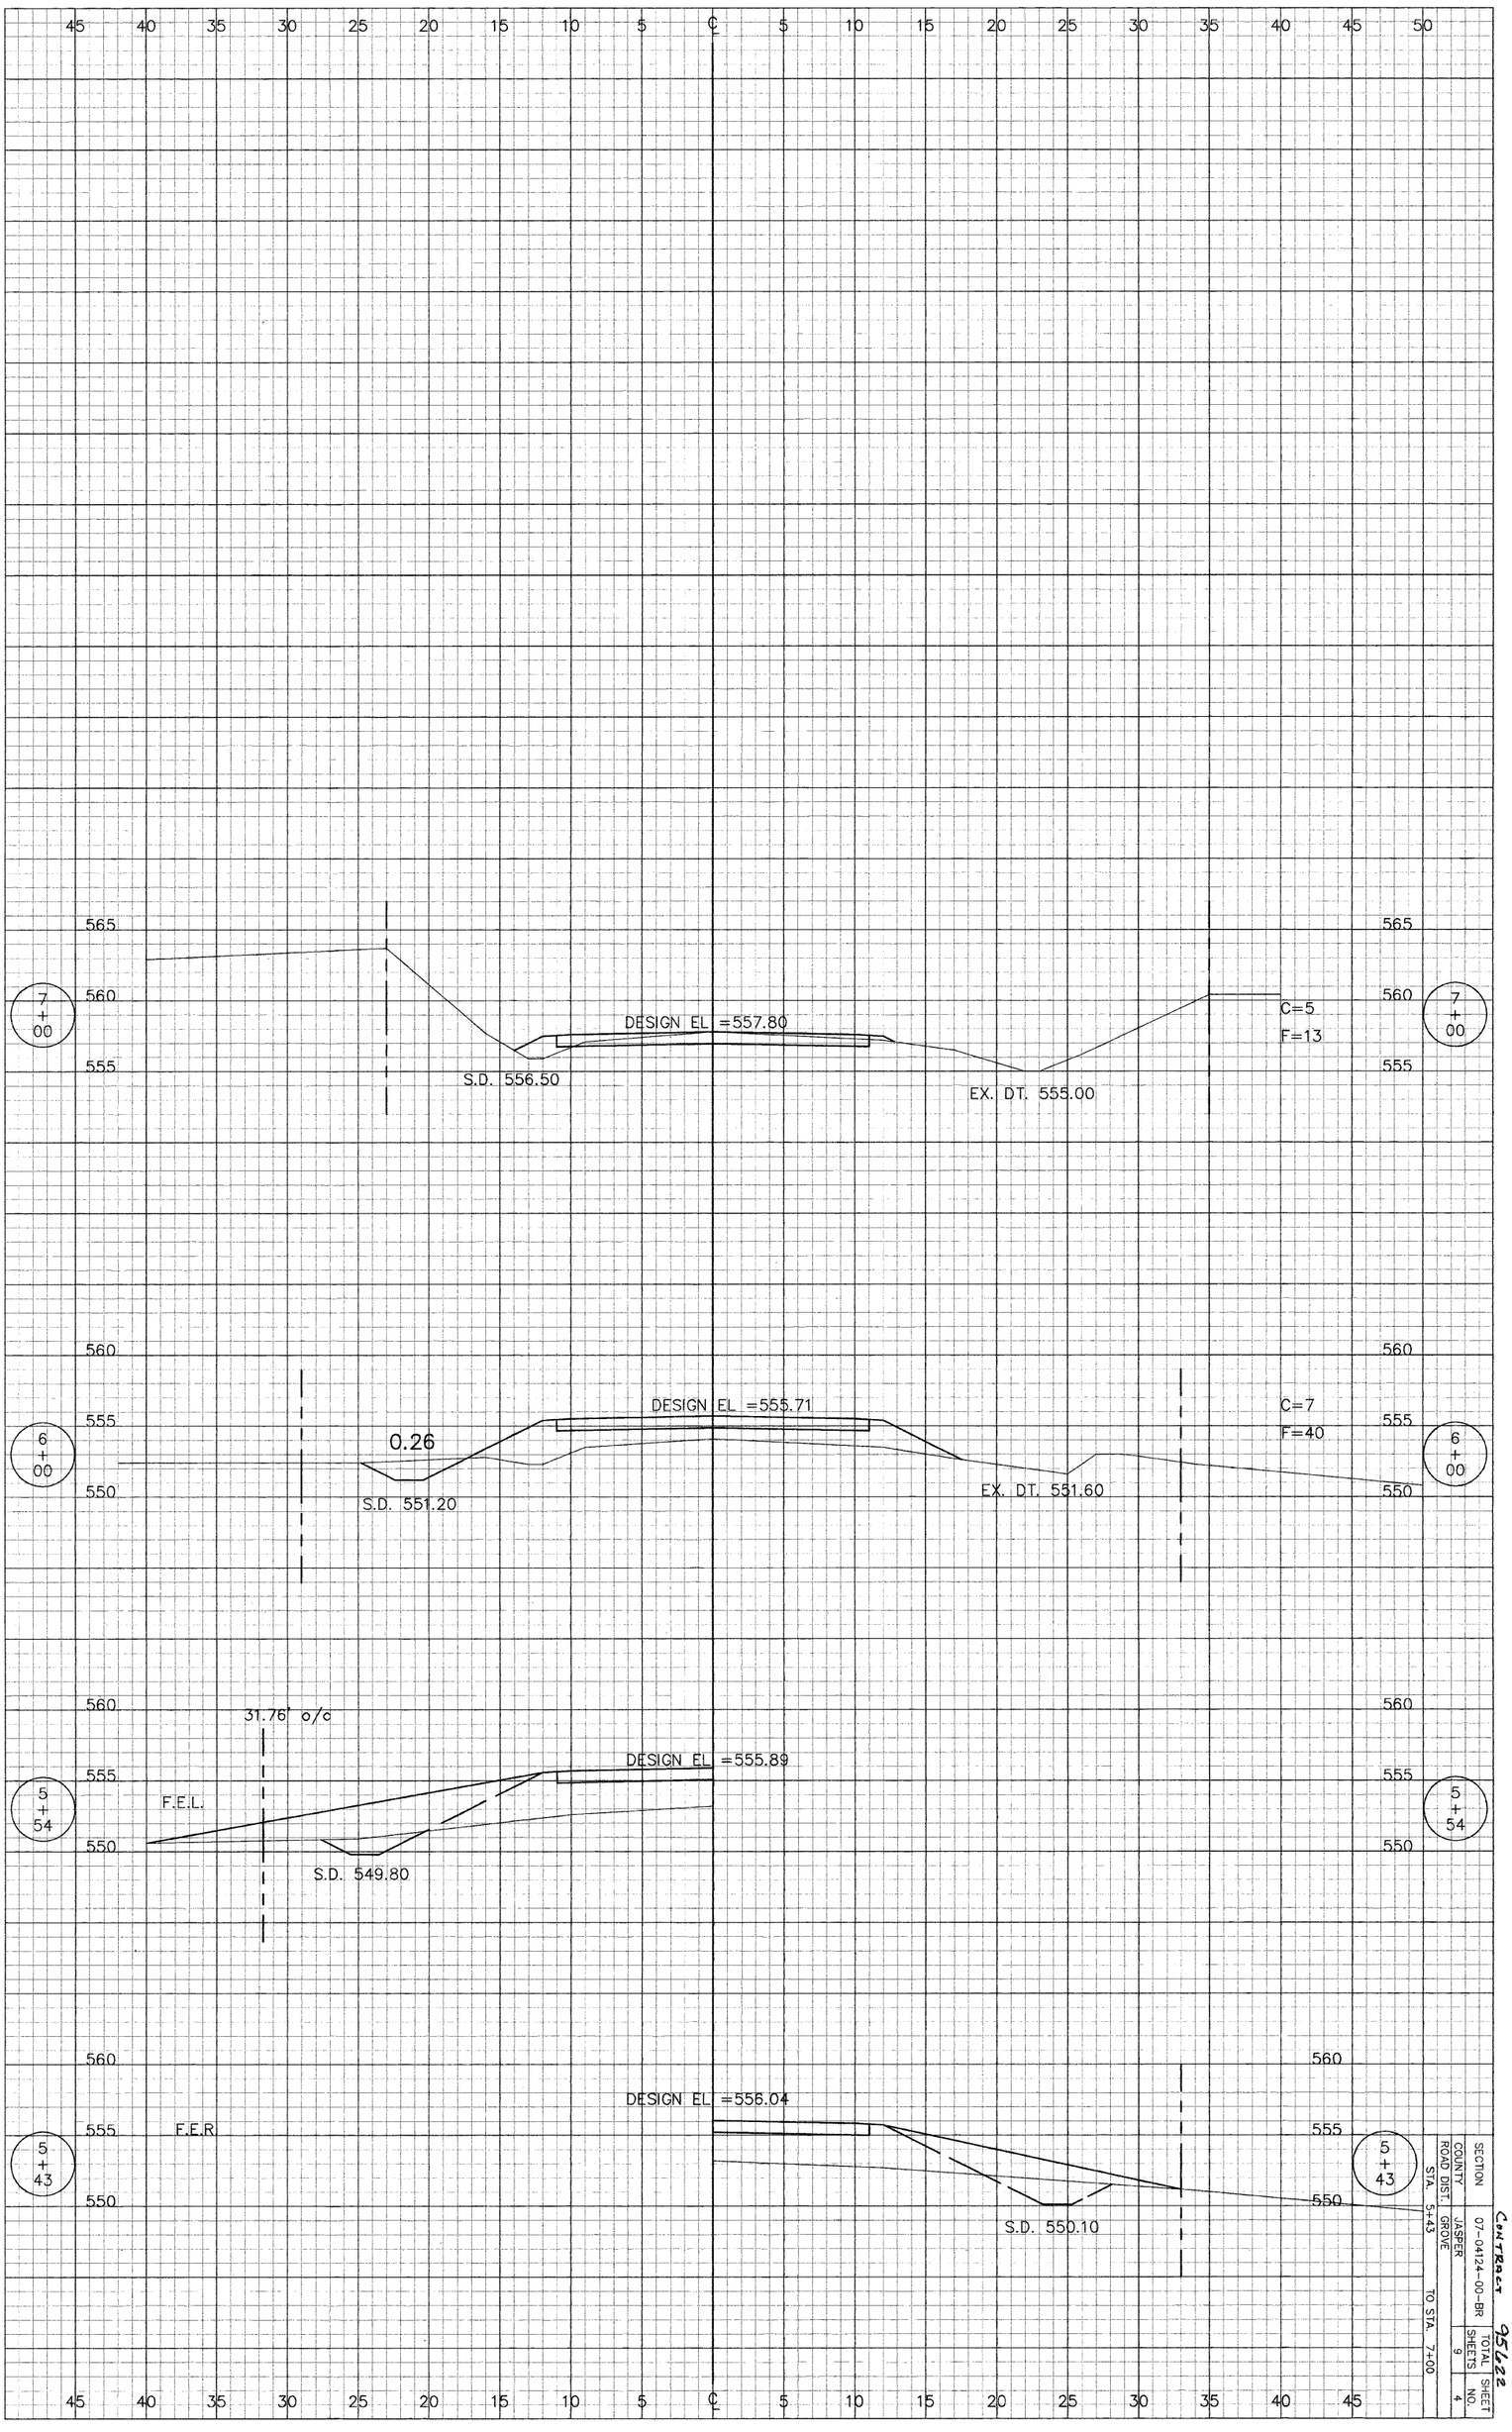

SECTION	
COUNTY	JASPER
ROAD DIST.	GROVE
STA. 5+43	TO STA. 7+00
CONTRACT	95622
07-0412A-00-BR	
TOTAL SHEETS	9
SHEET NO.	4