F.A.U. ROUTE	SECTION	COUNTY	TOTAL SHEETS	SHEET NUMBER
9168	05-00035-00-FP 05-00056-00-FP	ST. CLAIR	60	35
STA 24+17.37	TO	STA. 79+10.00		
FEDERAL AID PROJECT		CONTRACT 97360		

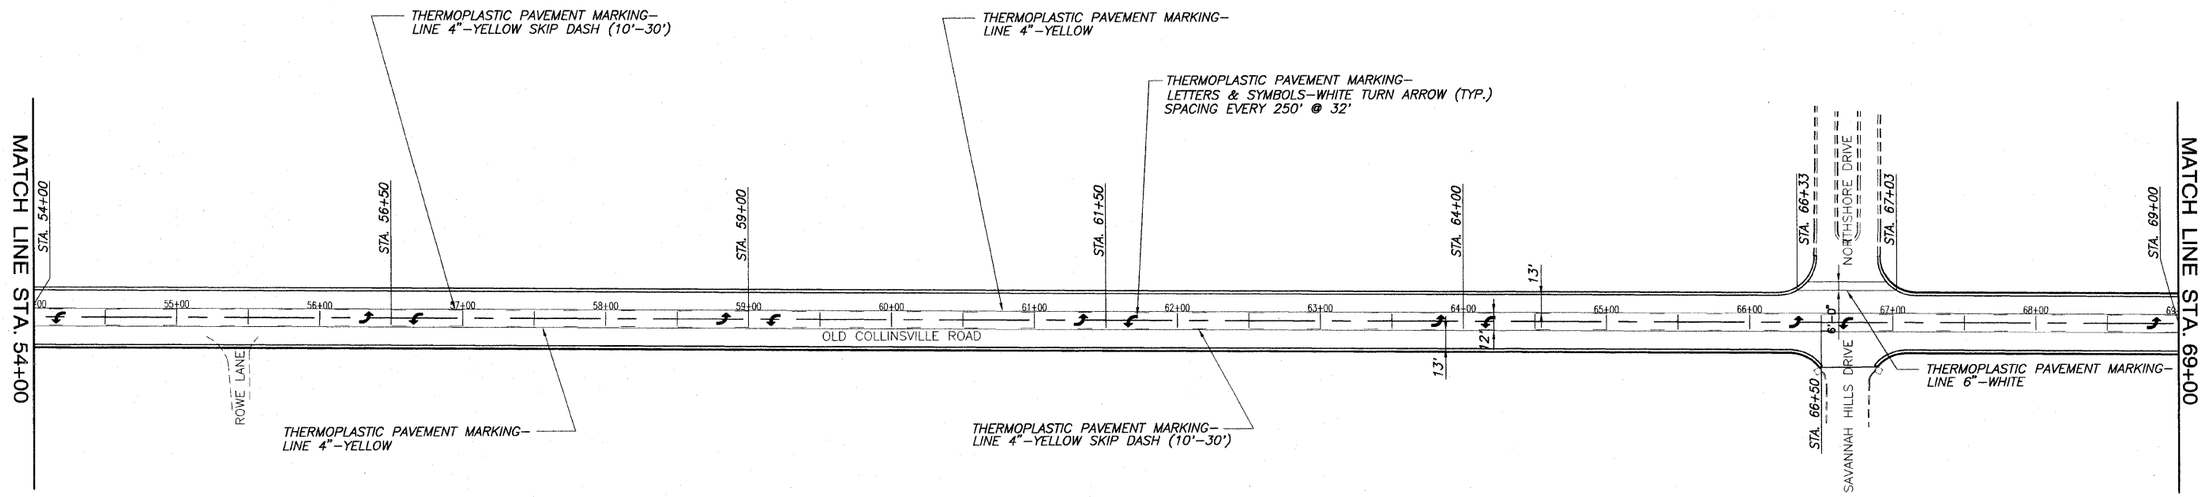

SCALE:
PLAN: 1"=50'
PROFILE: 1"=50' HORIZ.
1"=5' VERT.

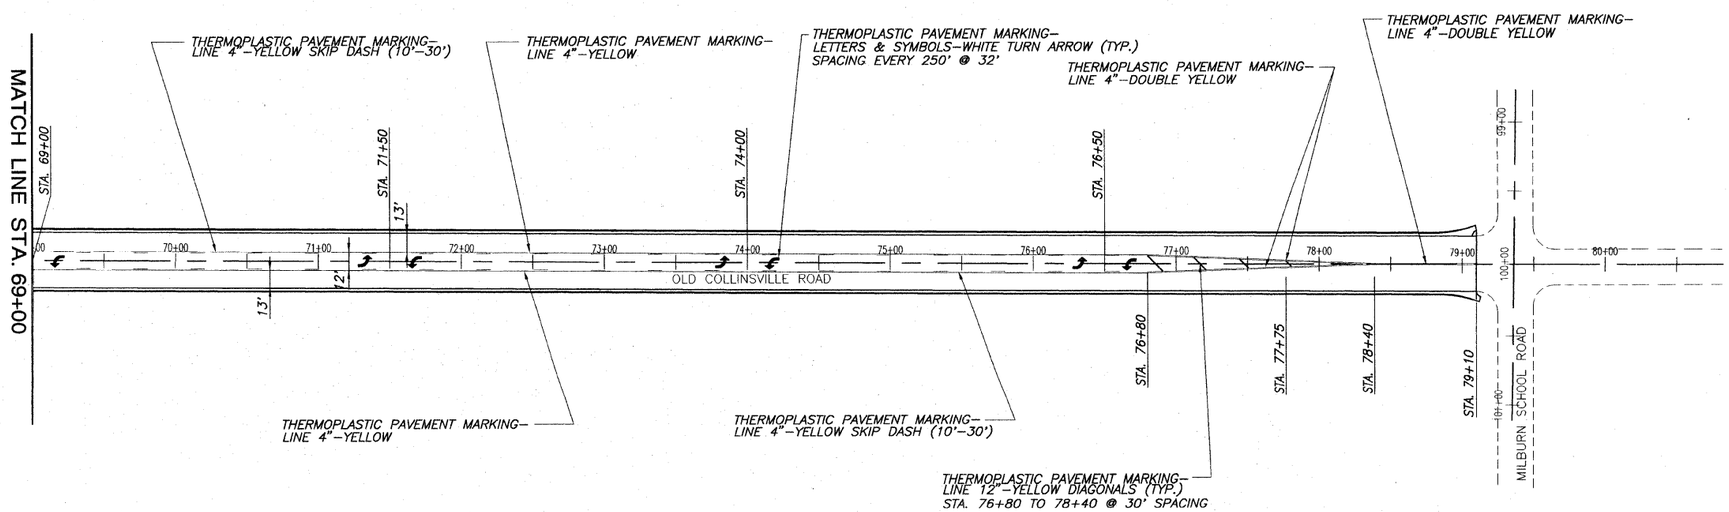

PAVEMENT MARKING PLAN OLD COLLINSVILLE ROAD IMPROVEMENTS
SECTION 05-00035-00-FP & 05-00056-00-FP ST. CLAIR COUNTY, ILLINOIS