F.A.U. RTE.	SECTION	COUNTY	TOTAL SHEETS	SHEET NO.
9173	04-00080-06-PV	ST. CLAIR	144	65
STA. 225+00 TO STA. 240+00				
FED. ROAD DIST. NO.	ILLINOIS	FED. AID PROJECT		
STORM SEWER & DRAINAGE PLAN				
CONTRACT NO. 97418				

LEFT PROFILE

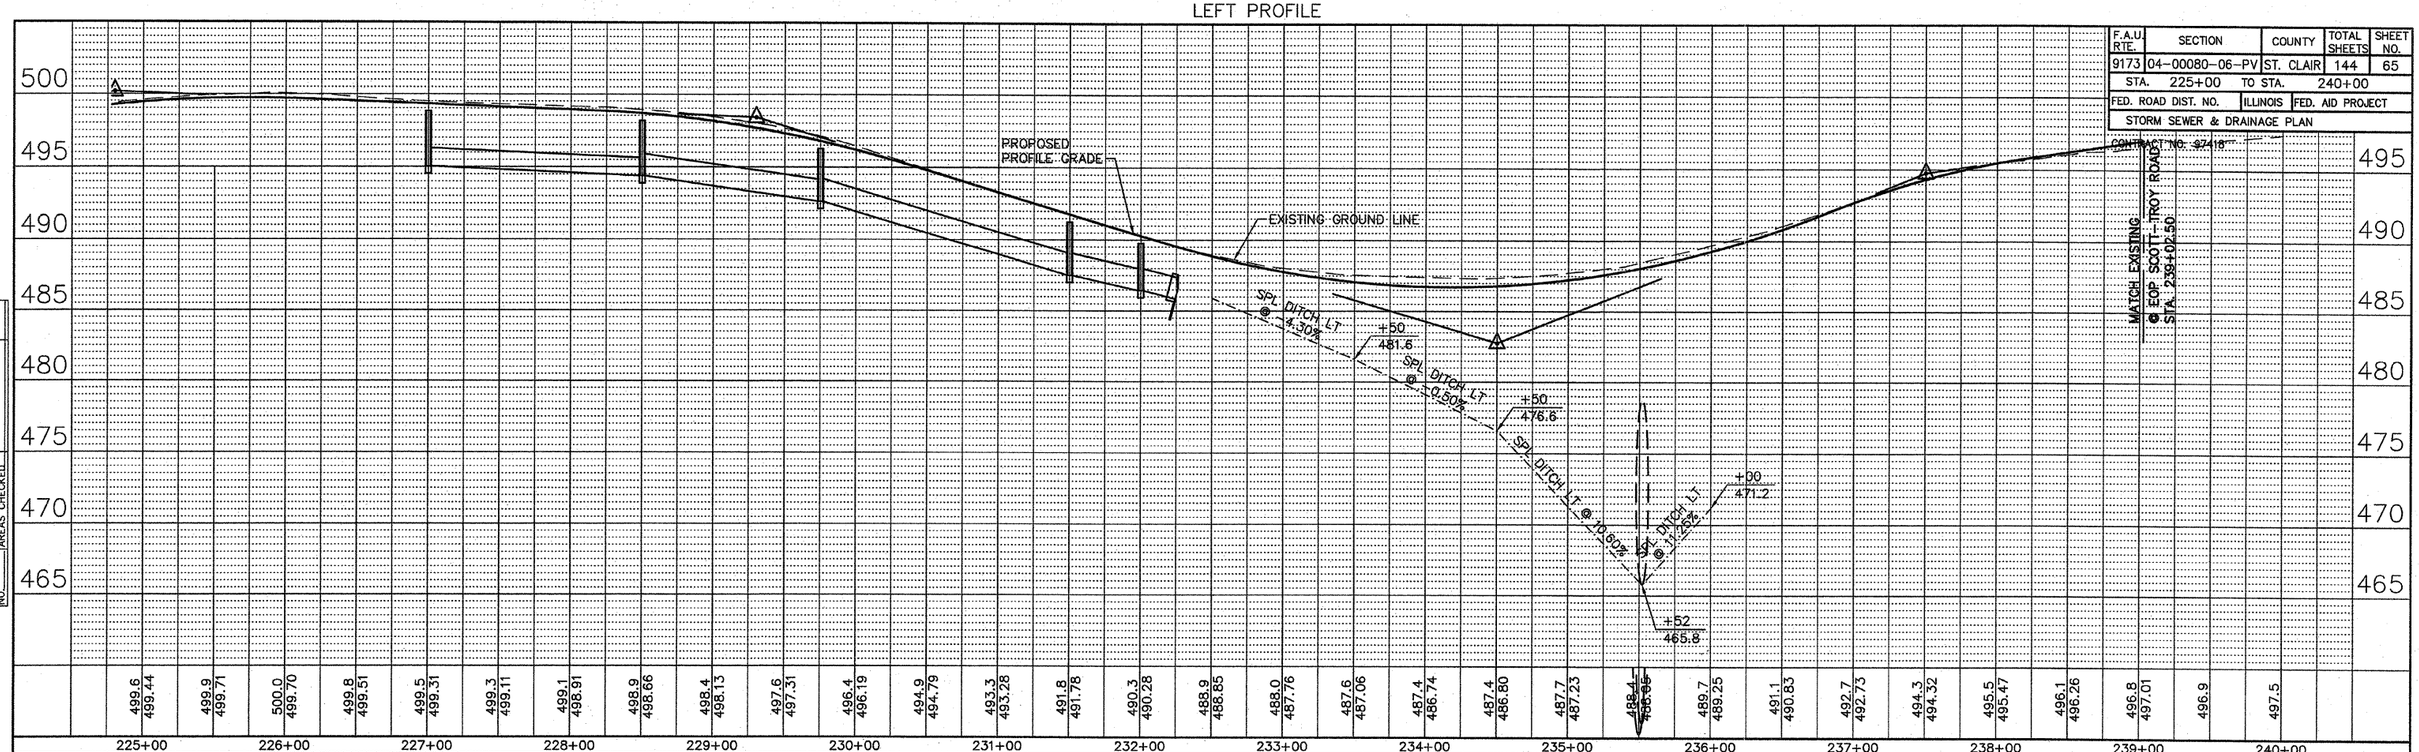

RIGHT PROFILE

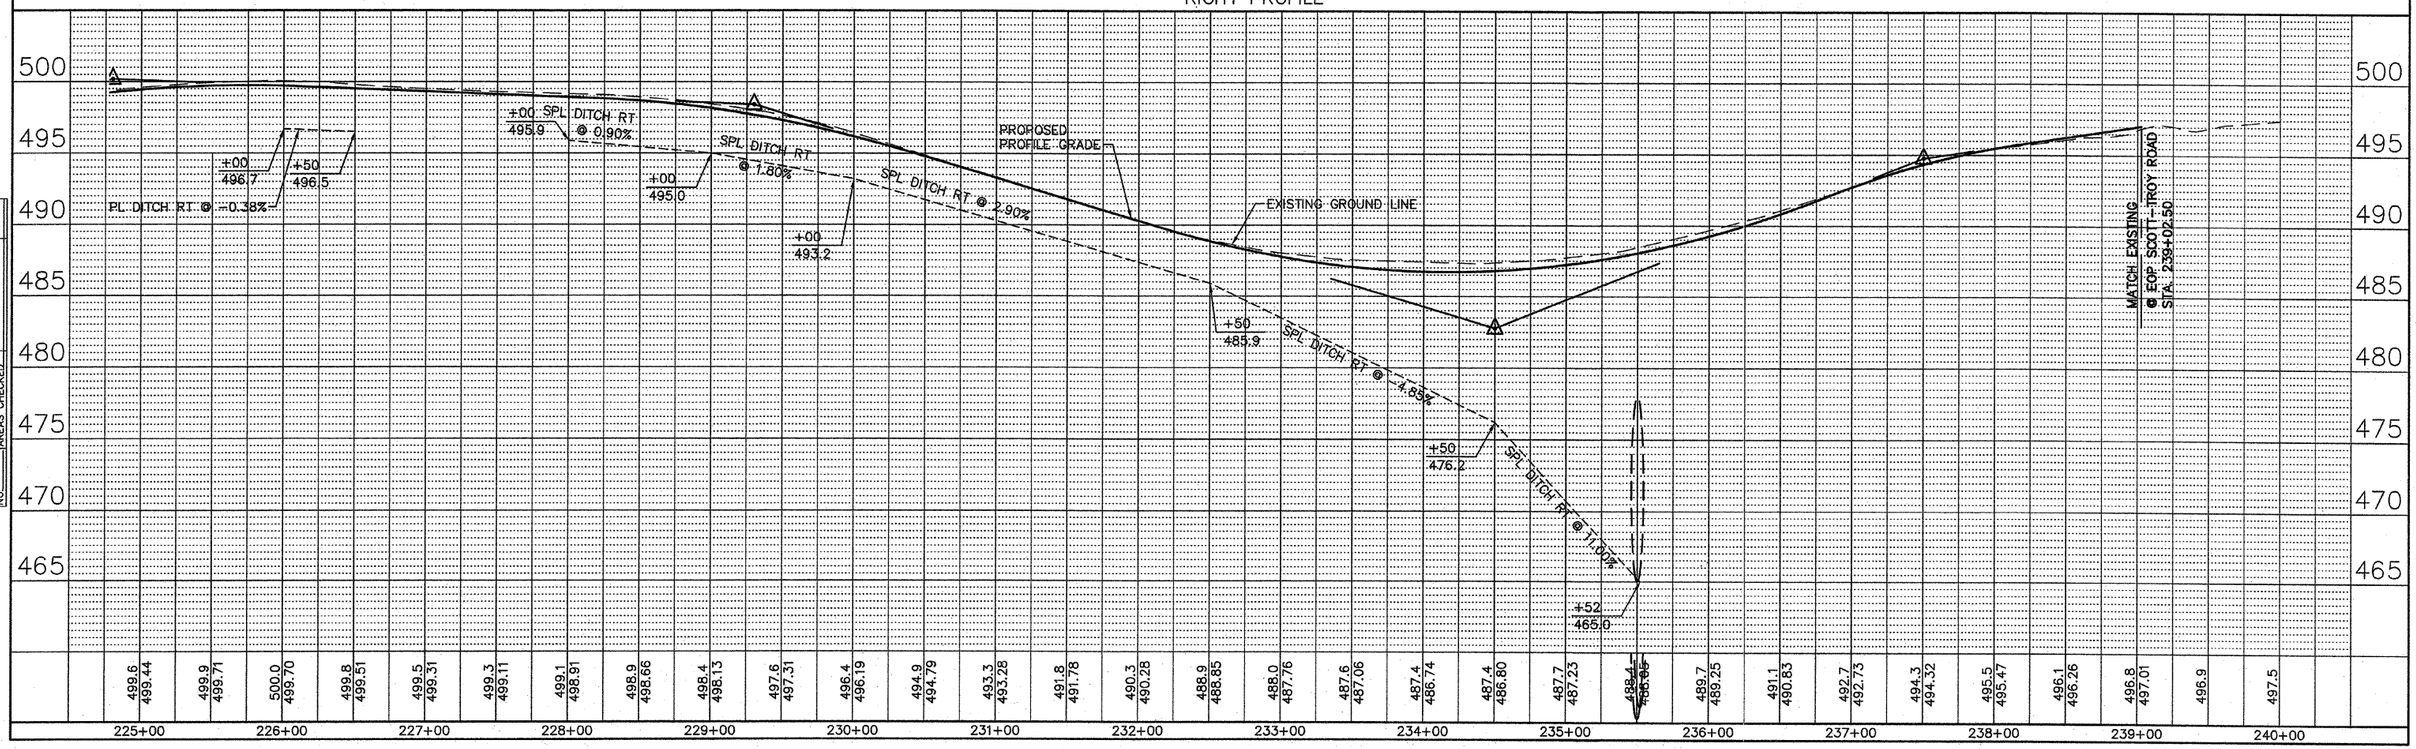

FINAL SURVEY	SURVEYED	PLOTTED	TEMPLATE	AREAS	AREAS CHECKED	BY	DATE
NOTE BOOK NO.							

ORIGINAL SURVEY	SURVEYED	PLOTTED	TEMPLATE	AREAS	AREAS CHECKED	BY	DATE
NOTE BOOK NO.							

O'FALLON-TROY ROAD STORM SEWER & DRAINAGE PLAN