F.A.U. RTE.	SECTION	COUNTY	TOTAL SHEETS	SHEET NO.
9238	09-00022-00-PV	ST. CLAIR	12	1
FEDERAL AID PROJECT	ILLINOIS	CONTRACT NO. 97421		

VILLAGE OF WASHINGTON PARK

PROPOSED ROADWAY PLANS

FAU 9238
SECTION 09-00022-00-PV
PROJECT NO. ARA-5011 (284)
HILL AVENUE (KINGSHIGHWAY TO VASSAR)
ST. CLAIR COUNTY
JOB NO. C-98-374-09

INDEX OF SHEETS

SHEET NO.	DESCRIPTION
1	COVER SHEET
2	NOTES/SUMMARY OF QUANTITIES
3	TYPICAL SECTION
4–5	PLAN & PROFILES
6	INTERSECTION GEOMETRICS
7	REMOVAL PLANS
8	DETAILS
9–12	CROSS–SECTIONS

IDOT STANDARDS

STANDARD NO.	DESCRIPTION
424001–05	SIDEWALK RAMPS ACCESSIBLE TO THE DISABLED
602001–01	CATCH BASIN TYPE A
604001–03	FRAME AND LIDS TYPE 1
604036–02	GRATE TYPE 8
606001–04	CONCRETE CURB TYPE B6.12
701501–05	URBAN LANE CLOSURE 2L, 2W UNDIVIDED
701801–04	LANE CLOSURE, MULTILANE, SIDEWALK CLOSURE
701901–01	TRAFFIC CONTROL DEVICES
780001–02	TYPICAL PAVEMENT MARKINGS

LEGEND

EXISTING		NEW
○	MANHOLE	●
⊡	INLET	■
⊞	GRATE INLET	▪
▭▭	DOUBLE INLET	▬
— x — x —	FENCE	— x — x —
— 2"G —	UNDERGROUND UTILITIES	
	TREE	
	BUSH	
	HEDGE ROW	
	STUMP	
△	UTILITY METER OR VALVE	
PP ●	POWER POLE	
PP ●→	POWER POLE & GUY	
	STREET SIGN	
	FIRE HYDRANT	
	LIGHT STANDARD	
⊠	MAIL BOX	
△	CONTROL POINT	
WM □	WATER METER	
WV ⋈	WATER VALVE	
— — — W — — —	WATER LINE	
— — — G — — —	GAS LINE	
— OE —	OVERHEAD ELECTRIC	
TBR	TO BE REMOVED	
TBR&RelBO	TO BE REMOVED & RELOCATED BY OTHERS	
TBABO	TO BE ADJUSTED BY OTHERS	

100' 200' 300'—1"=100'
0 10' 20' 30'—1"=10'
0 50' 100'—1"=50'
0 50' 100'—1"=40'
0 50' 100'—1"=30'
0 50' 100'—1"=20'

FULL SIZE PLANS HAVE BEEN PREPARED USING STANDARD ENGINEERING SCALES, REDUCED SIZED PLANS WILL NOT CONFORM TO STANDARD SCALES, IN MAKING MEASURMENTS ON REDUCED PLANS, THE ABOVE SCALES MAY BE USED.

J.U.L.I.E.
JOINT UTILITY LOCATION INFORMATION FOR EXCAVATION
1–800–892–0123
OR 811

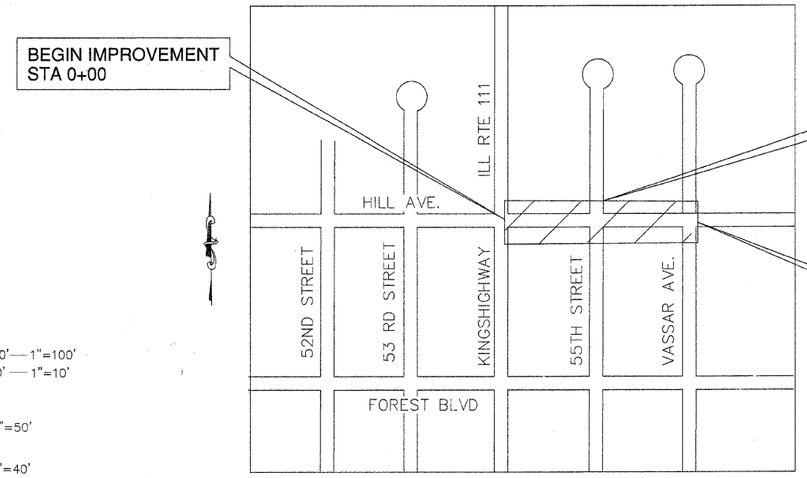

LOCATION MAP
NOT TO SCALE

GROSS LENGTH = 678.15 FT. = 0.128 MILES

SITE DATA:
DESIGN SPEED: -- 30 MPH
POSTED SPEED: -- 30 MPH

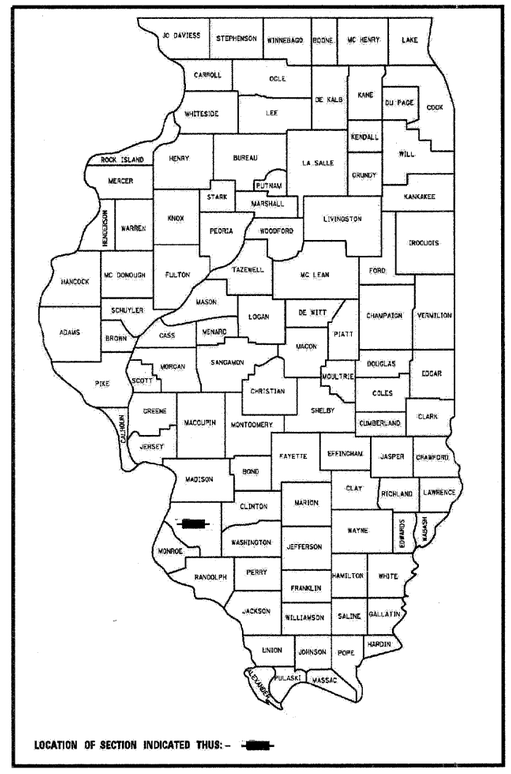

FUNCTIONAL CLASSIFICATION
URBAN COLLECTOR
2009 ADT = 375
P.V.=95% S.U.=0% M.U.=5%

SEAL
LICENSED PROFESSIONAL ENGINEER
LORENZO THOMPSON
062-049179
STATE OF ILLINOIS

Signature Lorenzo Thompson Date 1/8/2010
Lorenzo Thompson, P.E.
Lisence No. 062-049179
Expiration Date 11/30/2011

STATE OF ILLINOIS
DEPARTMENT OF TRANSPORTATION

Approved January 8, 2010
John Thornton, Mayor John Thornton

Passed February 16, 2010
District 8 Engineer of Local Roads & Streets

Releasing for Bid Based on Limited Review Mary C. Lamie
Deputy Director of Highways, Region #5 Engineer