ROUTE NO.	SECTION	COUNTY	TOTAL SHEETS	SHEET NO.
T.R. 254	06-14118-00-BR	MARION	16	15
FEDERAL AID PROJECT		ILLINOIS	PROJECT	

CONTRACT NO. 97434

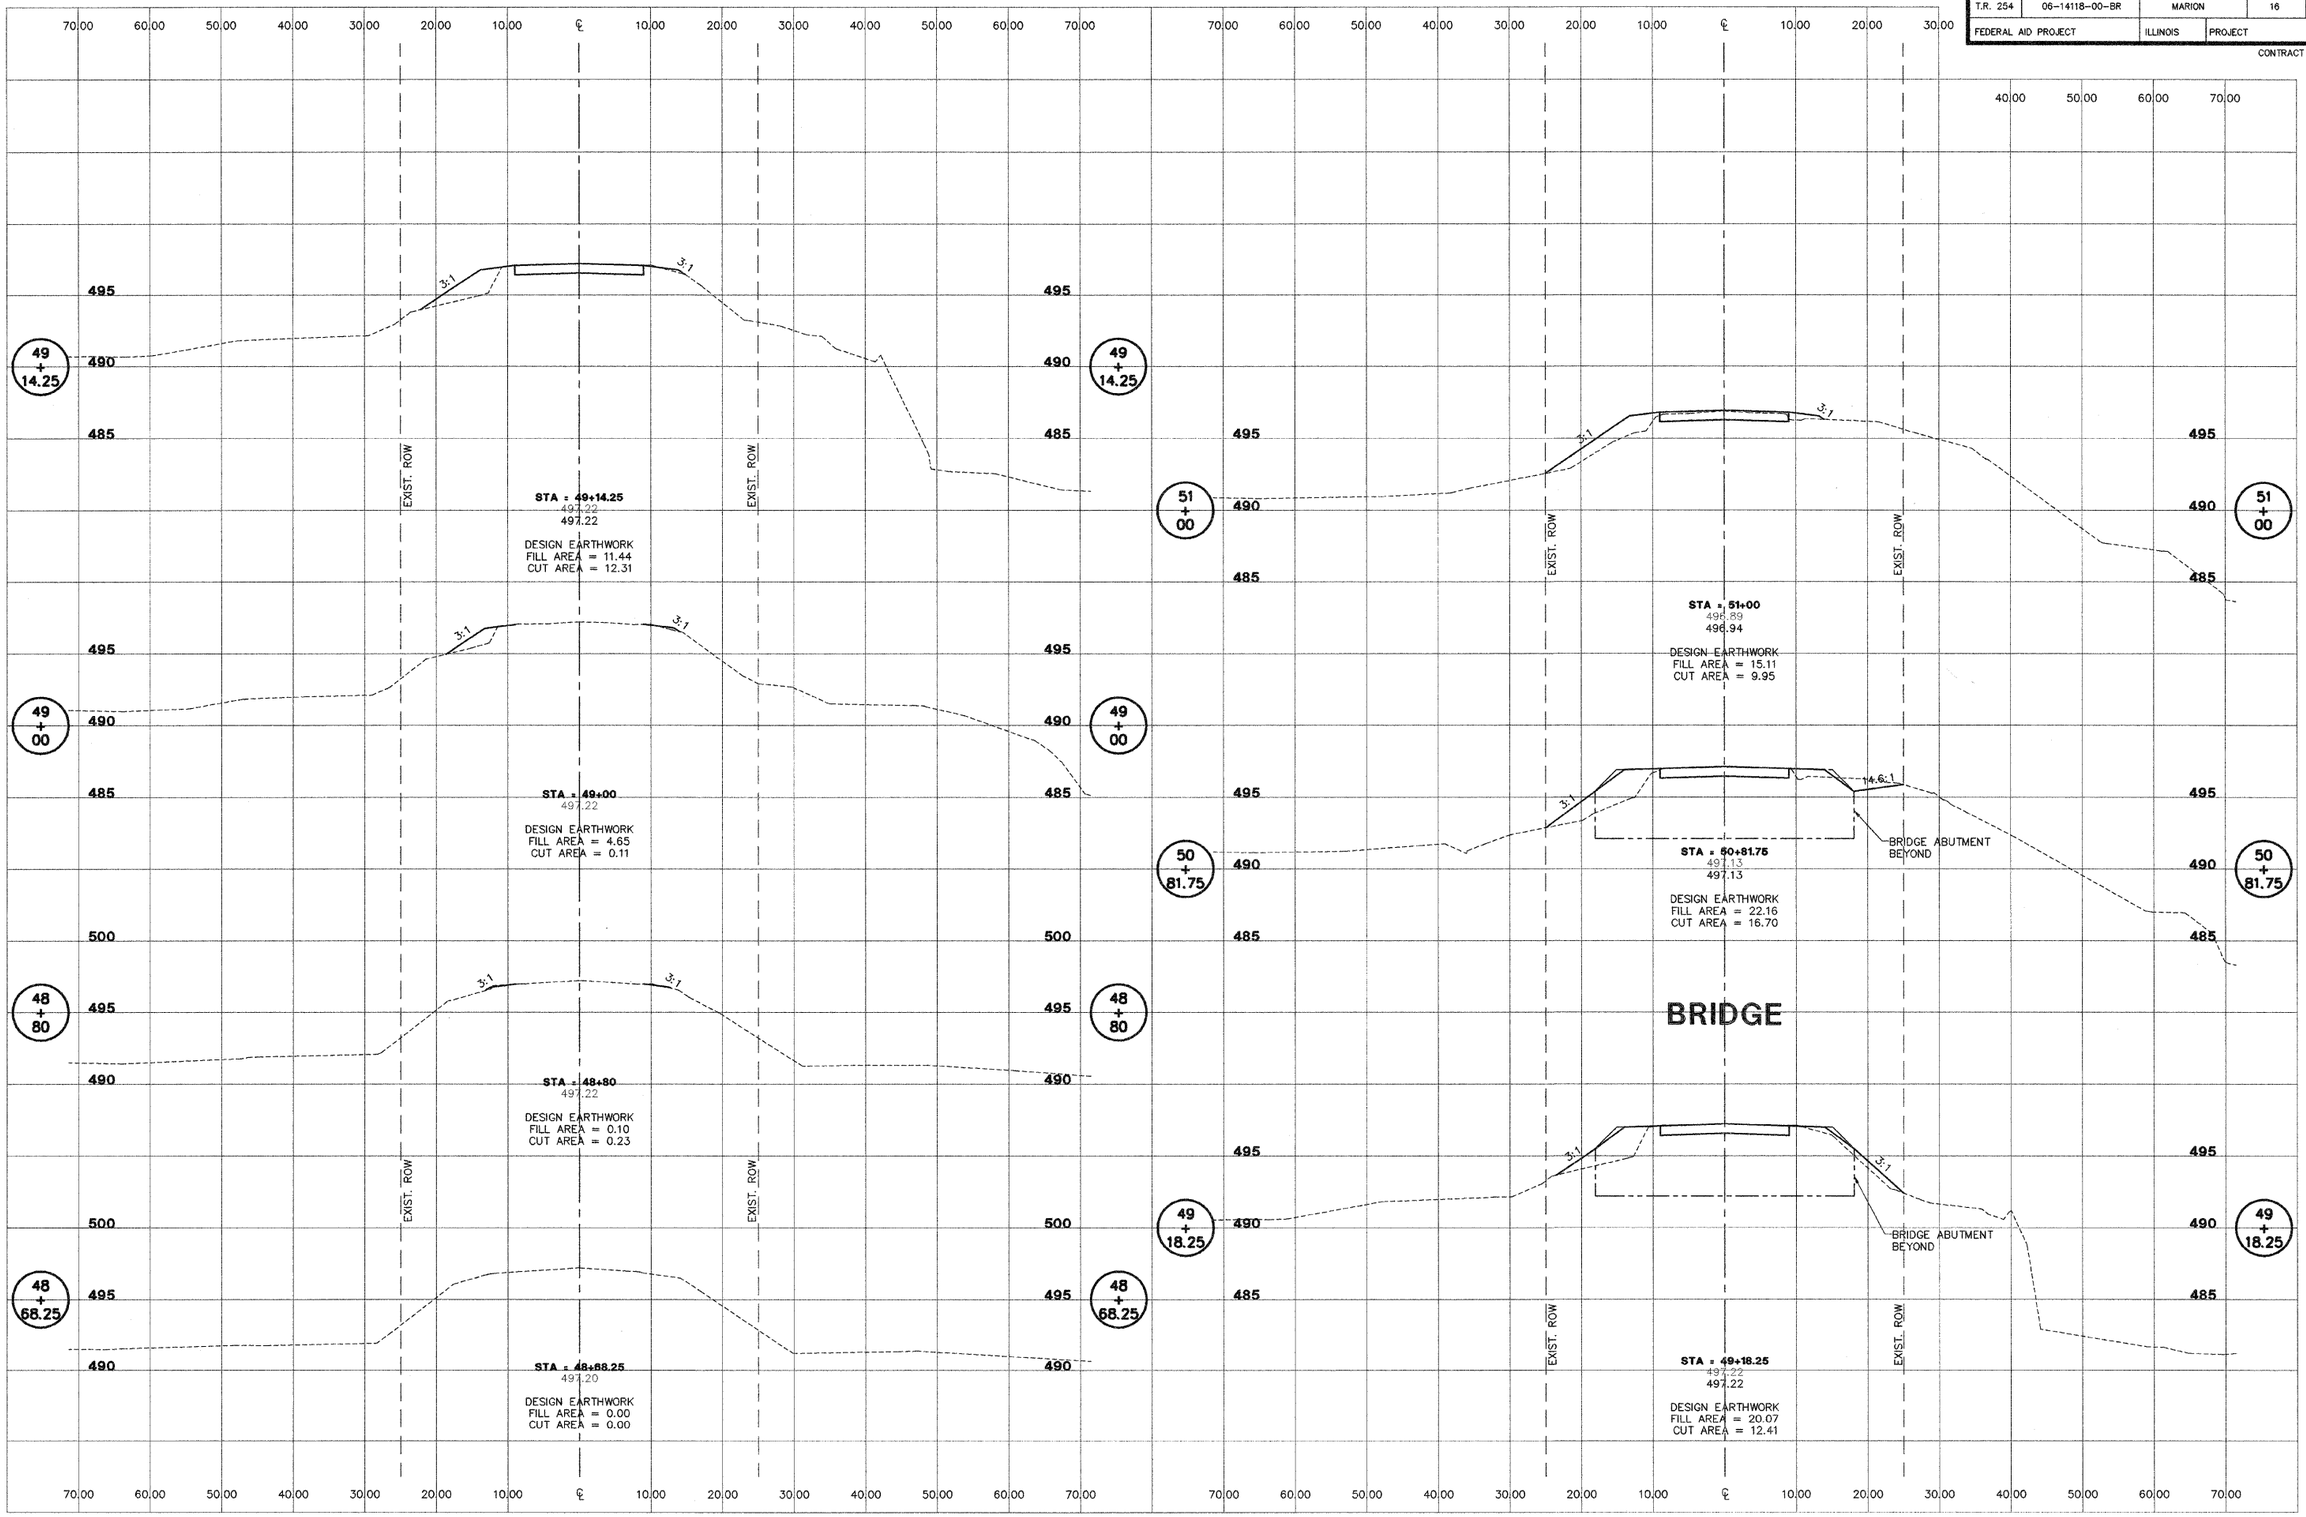

AECOM
2524 South Broadway
Salem, Illinois 62881
t:618.548.3500
www.aecom.com

Copyright 2010 © By: AECOM

IL Design Firm Reg. No. 184003706

TR 254 CROOKED CREEK BRIDGE
SALEM ROAD DISTRICT
MARION COUNTY, ILLINOIS

CROSS SECTIONS
STA. 48+68.25 TO STA. 51+00

SURVEY	CHECKED	DATE
JAS		01/20/10
DESIGN	APPROVED	REVISED
MRQ		
DRAWN		JOB NO.
BLT		200705594

L:\200705594\DP\R001001 1-20-10