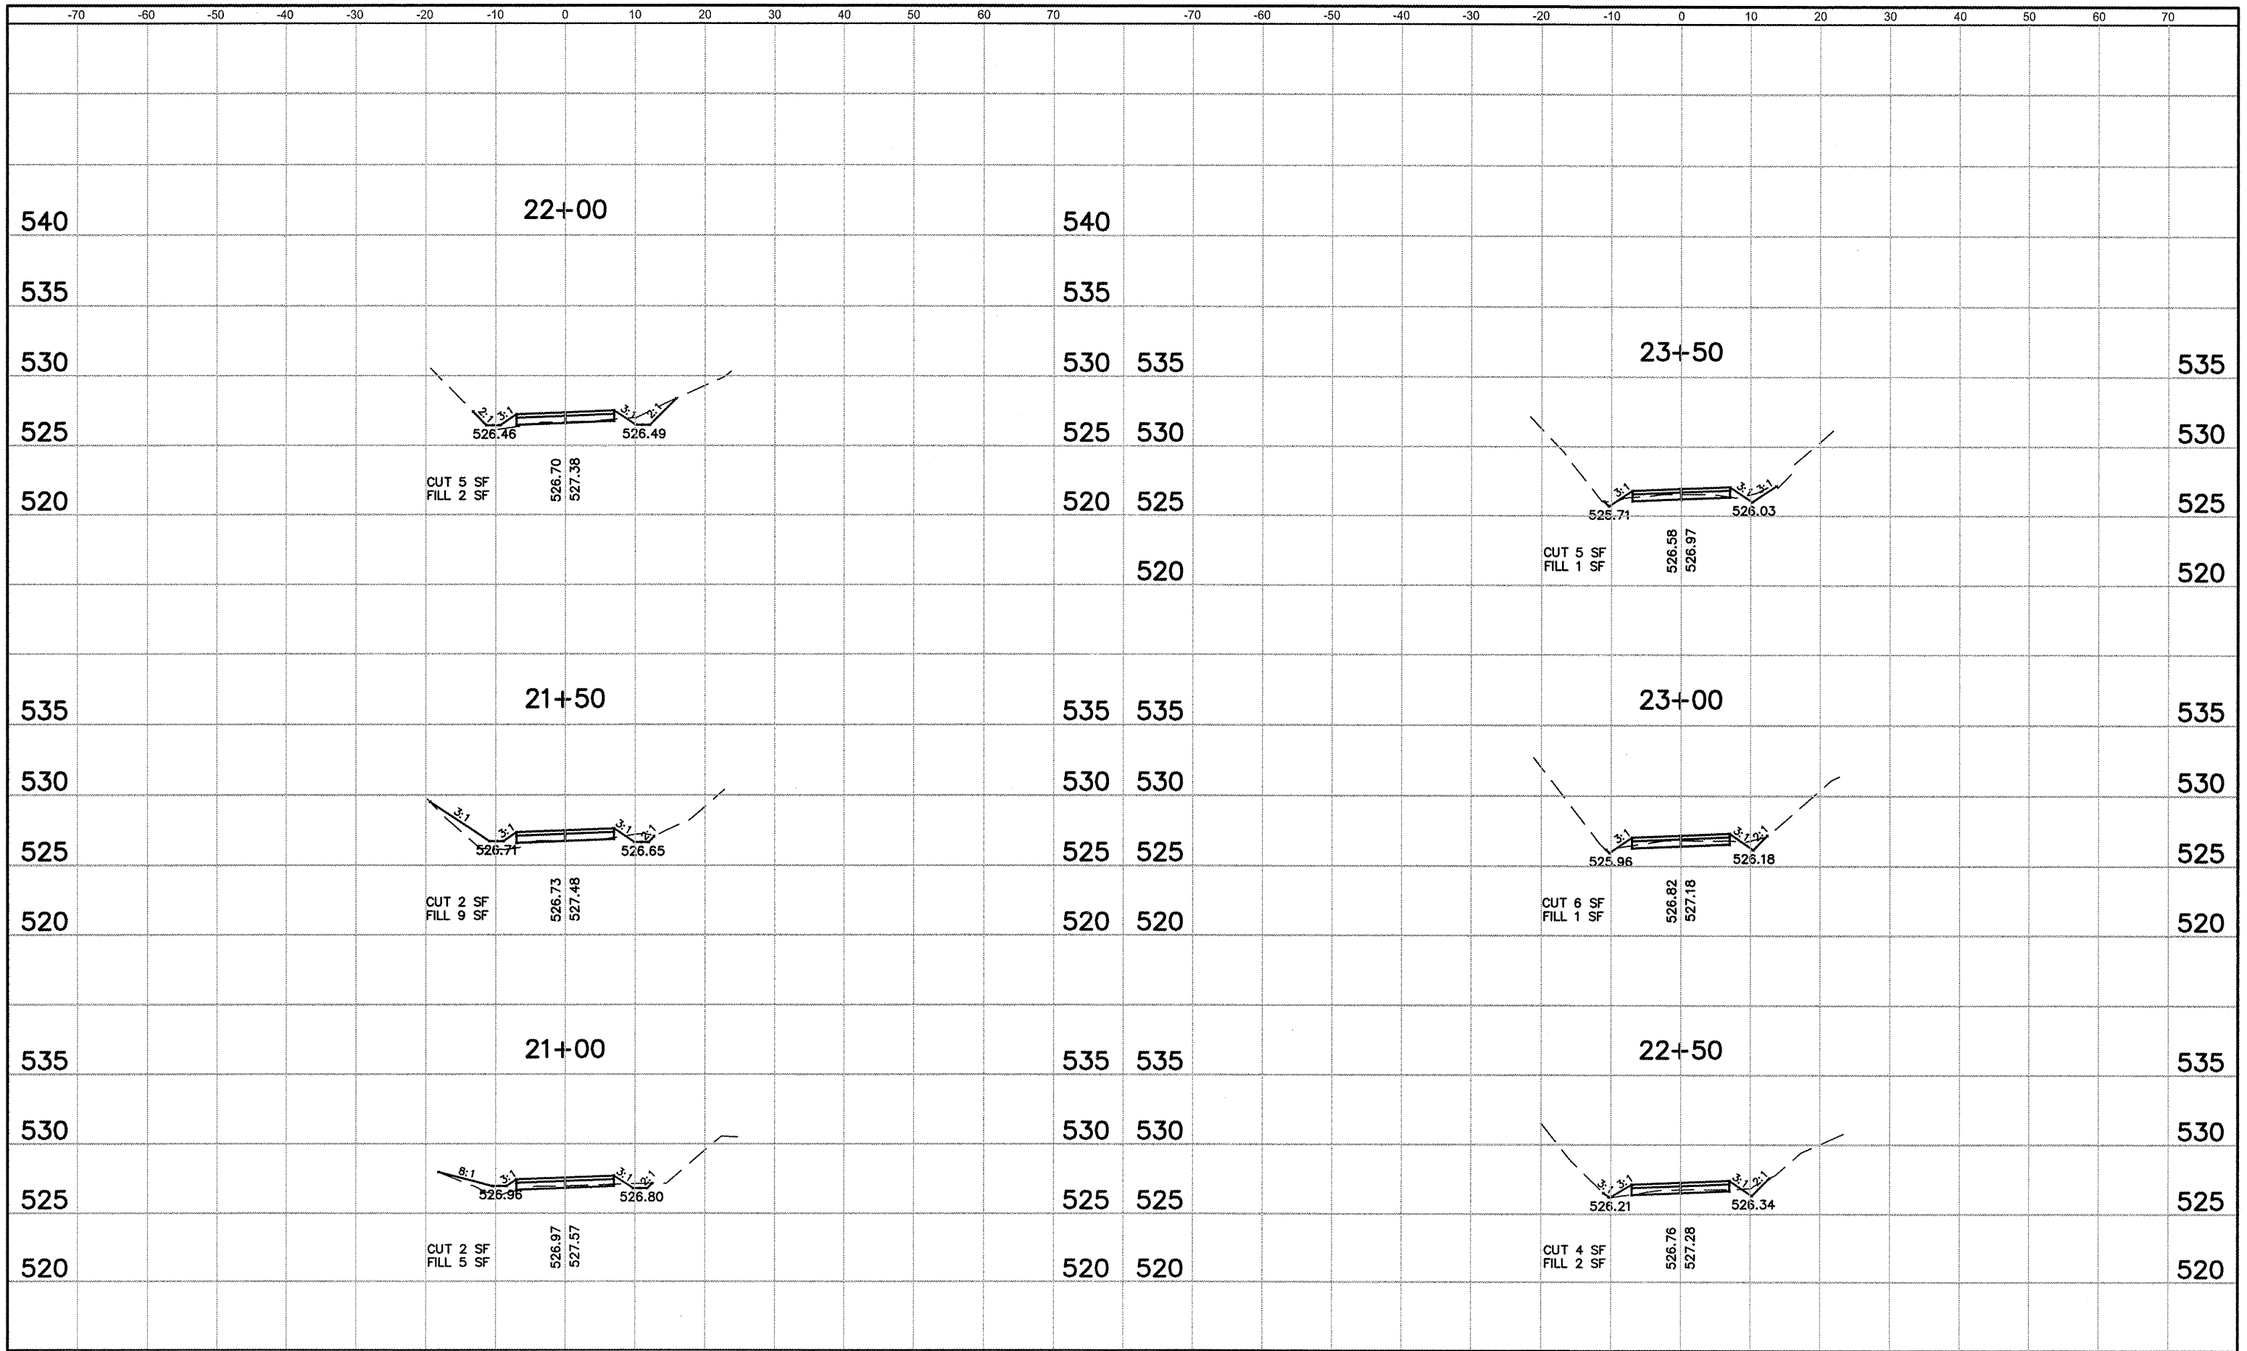

FINAL SURVEY	BY	DATE
SURVEYED		
PLOTTED		
TRAVERSE		
NOTE BOOK		
AREAS		
AREAS CHECKED		
NO.		

ORIGINAL SURVEY	BY	DATE
SURVEYED		
PLOTTED		
TRAVERSE		
NOTE BOOK		
AREAS		
AREAS CHECKED		
NO.		

FILE NAME = 841XS01.DWG	USER NAME = ASHLEIGH ENGELMANN	DESIGNED - NEL	REVISED -
		DRAWN - AME	REVISED -
	PLOT SCALE = 6" = 1'	CHECKED - TLC	REVISED -
	PLOT DATE = 2010-02-26	DATE - 2009-08-27	REVISED -

STATE OF ILLINOIS
DEPARTMENT OF TRANSPORTATION

CROSS SECTIONS

SCALE: | SHEET NO. 5 OF 9 SHEETS | STA. 21+00 TO STA. 23+50

F.A. RTE.	SECTION	COUNTY	TOTAL SHEETS	SHEET NO.
____	08-00006-00-BT	MADISON	26	22
MORRIS BIKE TRAIL		CONTRACT NO. 97436		
FED. ROAD DIST. NO. _	ILLINOIS	FED. AID PROJECT		