PLAN		BY	DATE
NOTE BOOK NO. ____	SURVEYED ____ PLOTTED ____ ALIGNMENT CHECKED ____ D.T.M. CHECKED ____ CADD FILE NAME ____		

PROFILE		BY	DATE
NOTE BOOK NO. ____	SURVEYED ____ PLOTTED ____ GRADES CHECKED ____ B.M. NOTED ____ SURVEYORS NOTATIONS CHKD ____		

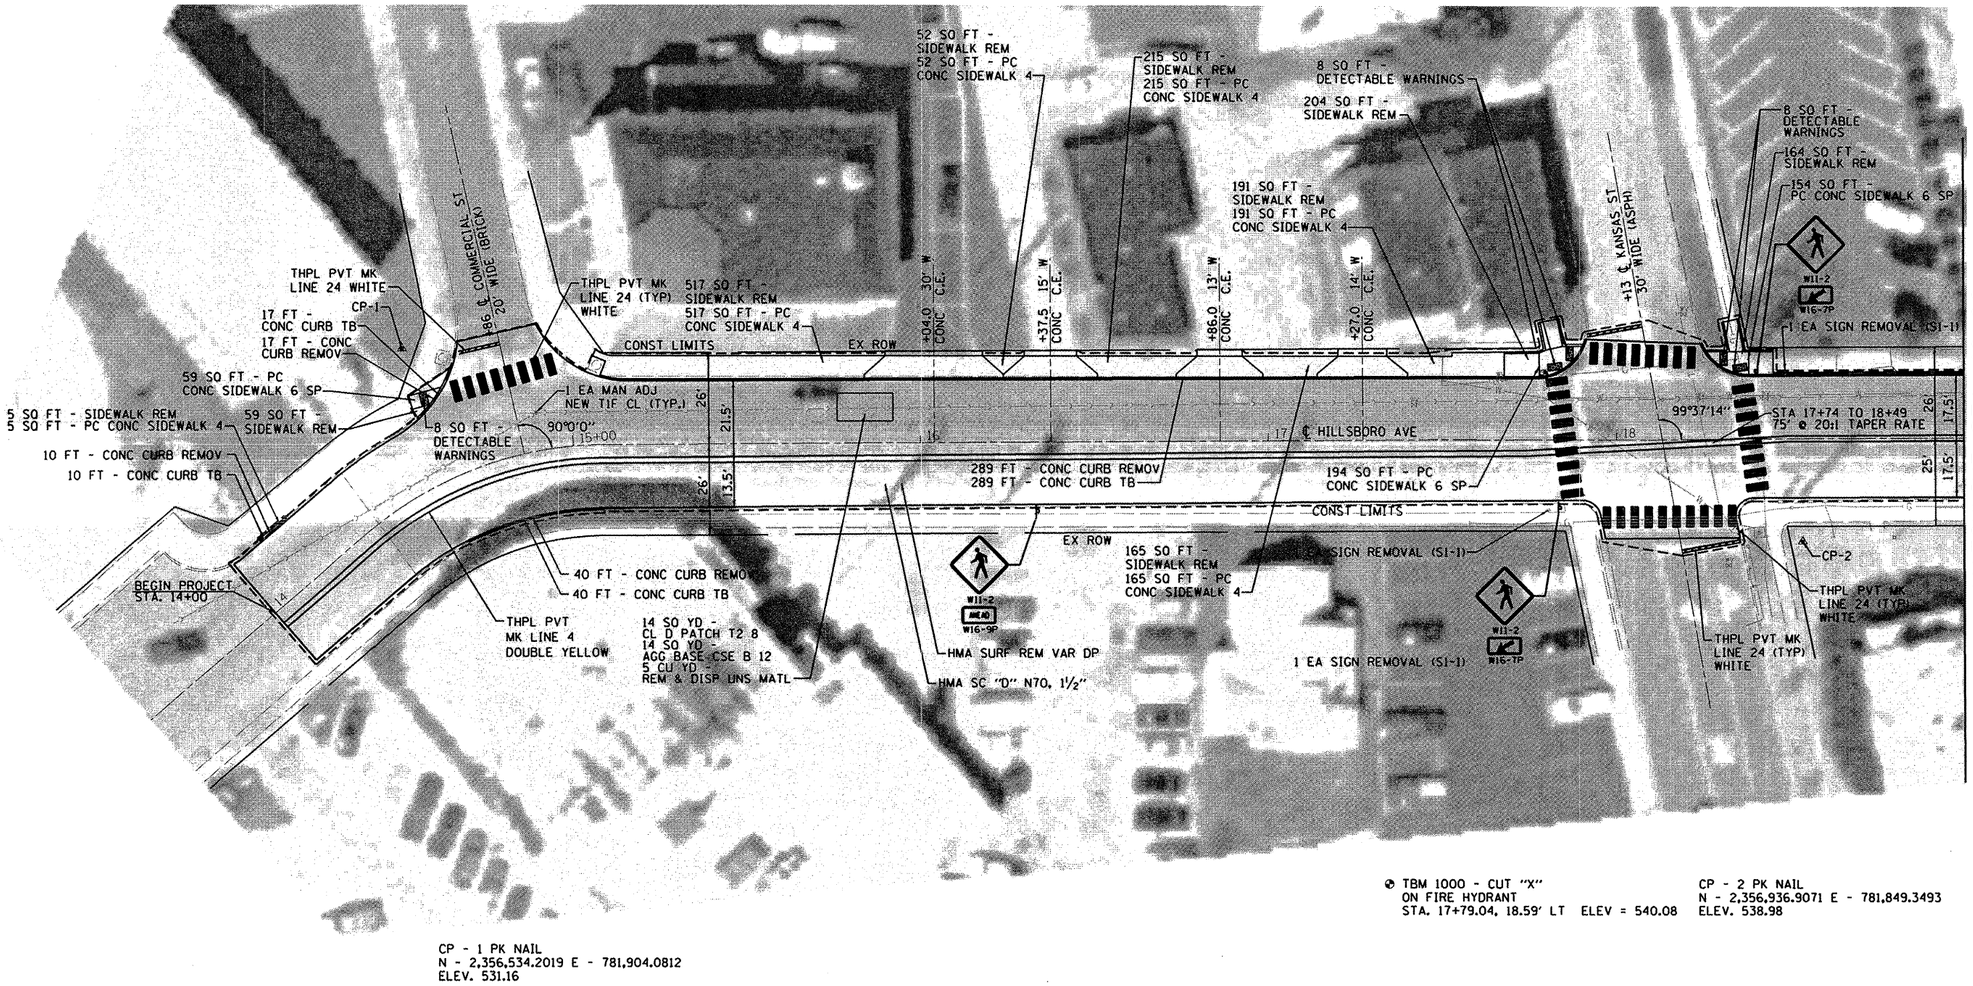

TBM 1000 - CUT "X"
ON FIRE HYDRANT
STA. 17+79.04, 18.59' LT ELEV = 540.08

CP - 2 PK NAIL
N - 2,356,936.9071 E - 781,849.3493
ELEV. 538.98

CP - 1 PK NAIL
N - 2,356,534.2019 E - 781,904.0812
ELEV. 531.16

20' 0 20' 40'
SCALE: 1" = 20'

FILE NAME = H:\P\26074\microstation\674 pp01.dgn	USER NAME = travis	DESIGNED -	REVISED -
		DRAWN -	REVISED -
	PLOT SCALE = 40.0000 ' / IN.	CHECKED -	REVISED -
	PLOT DATE = 2/26/2010	DATE -	REVISED -

STATE OF ILLINOIS
DEPARTMENT OF TRANSPORTATION

PLAN SHEET

SCALE: 1"=20' | SHEET NO. 1 OF 5 SHEETS | STA. 14+00 TO STA. 19+00

F.A.U. RTE.	SECTION	COUNTY	TOTAL SHEETS	SHEET NO.
8876	08-00098-00-PV	MADISON	17	5
HILLSBORO AVENUE RESURFACING		CONTRACT NO. 97437		
		ILLINOIS FED. AID PROJECT		