VILLAGE OF GRAYSLAKE
ROUTE 45 MEDIAN PLANTING

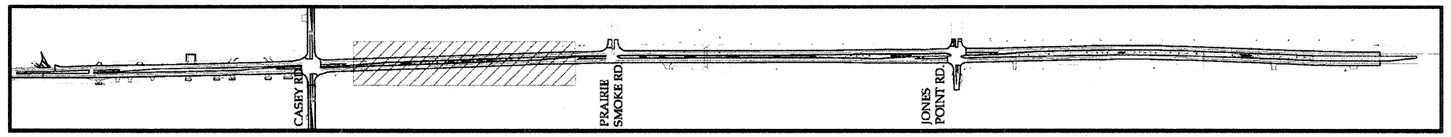

3D design studio
529 N. BARRON BLVD.
GRAYSLAKE, IL 60030
847.223.1891
847.223.1892 (FAX)
info@3ddesignstudio.com

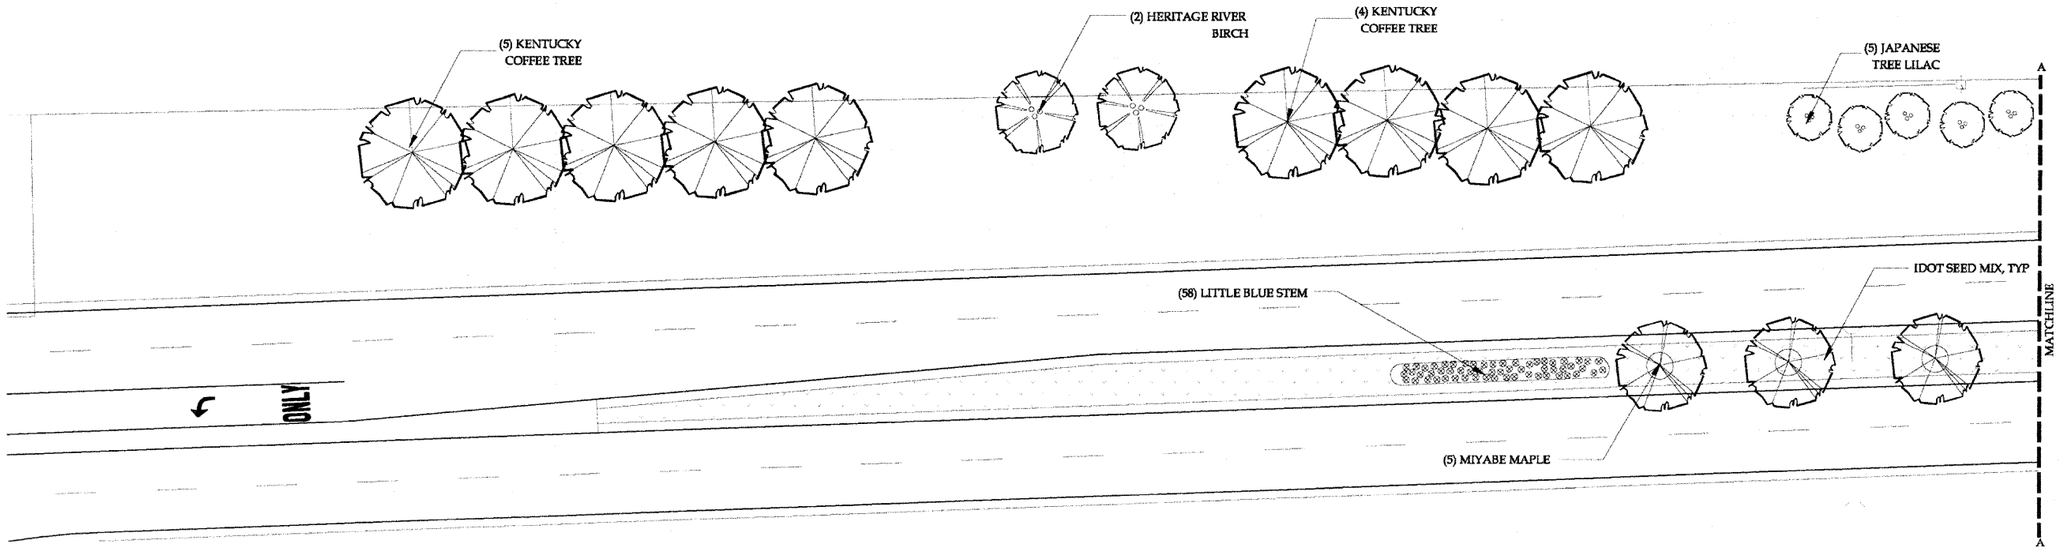

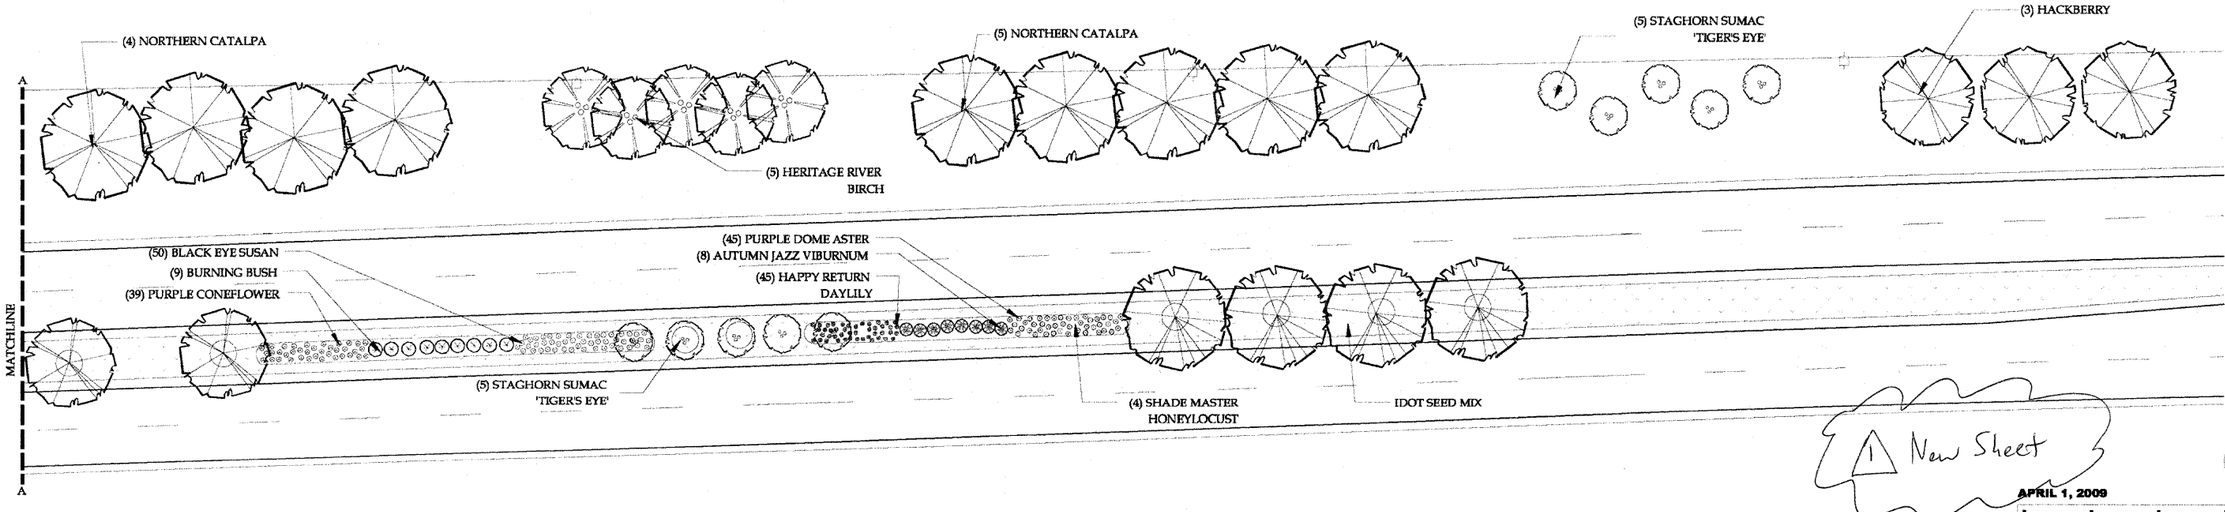

1 New Sheet

APRIL 1, 2009

0 20 40 60 80

SHEET 1 OF 4

⚠ Addendum 1 April 7, 2009

FILE NAME = W:\email\US45\Rt45MedianPlanting.dgn	USER NAME = leysa	DESIGNED -	REVISED -
		DRAWN -	REVISED -
	PLOT SCALE = 50.0000 ' / IN.	CHECKED -	REVISED -
	PLOT DATE = 4/6/2009	DATE -	REVISED -

STATE OF ILLINOIS
DEPARTMENT OF TRANSPORTATION

Landscaping Plan

SCALE: | SHEET NO. OF SHEETS | STA. TO STA.

F.A.P RTE.	SECTION	COUNTY	TOTAL SHEETS	SHEET NO.
349	(46-15B4) WRS-3	Lake	176	93A
U.S. 45 Reconstruction		CONTRACT NO. 60957		
ILLINOIS FED. AID PROJECT				