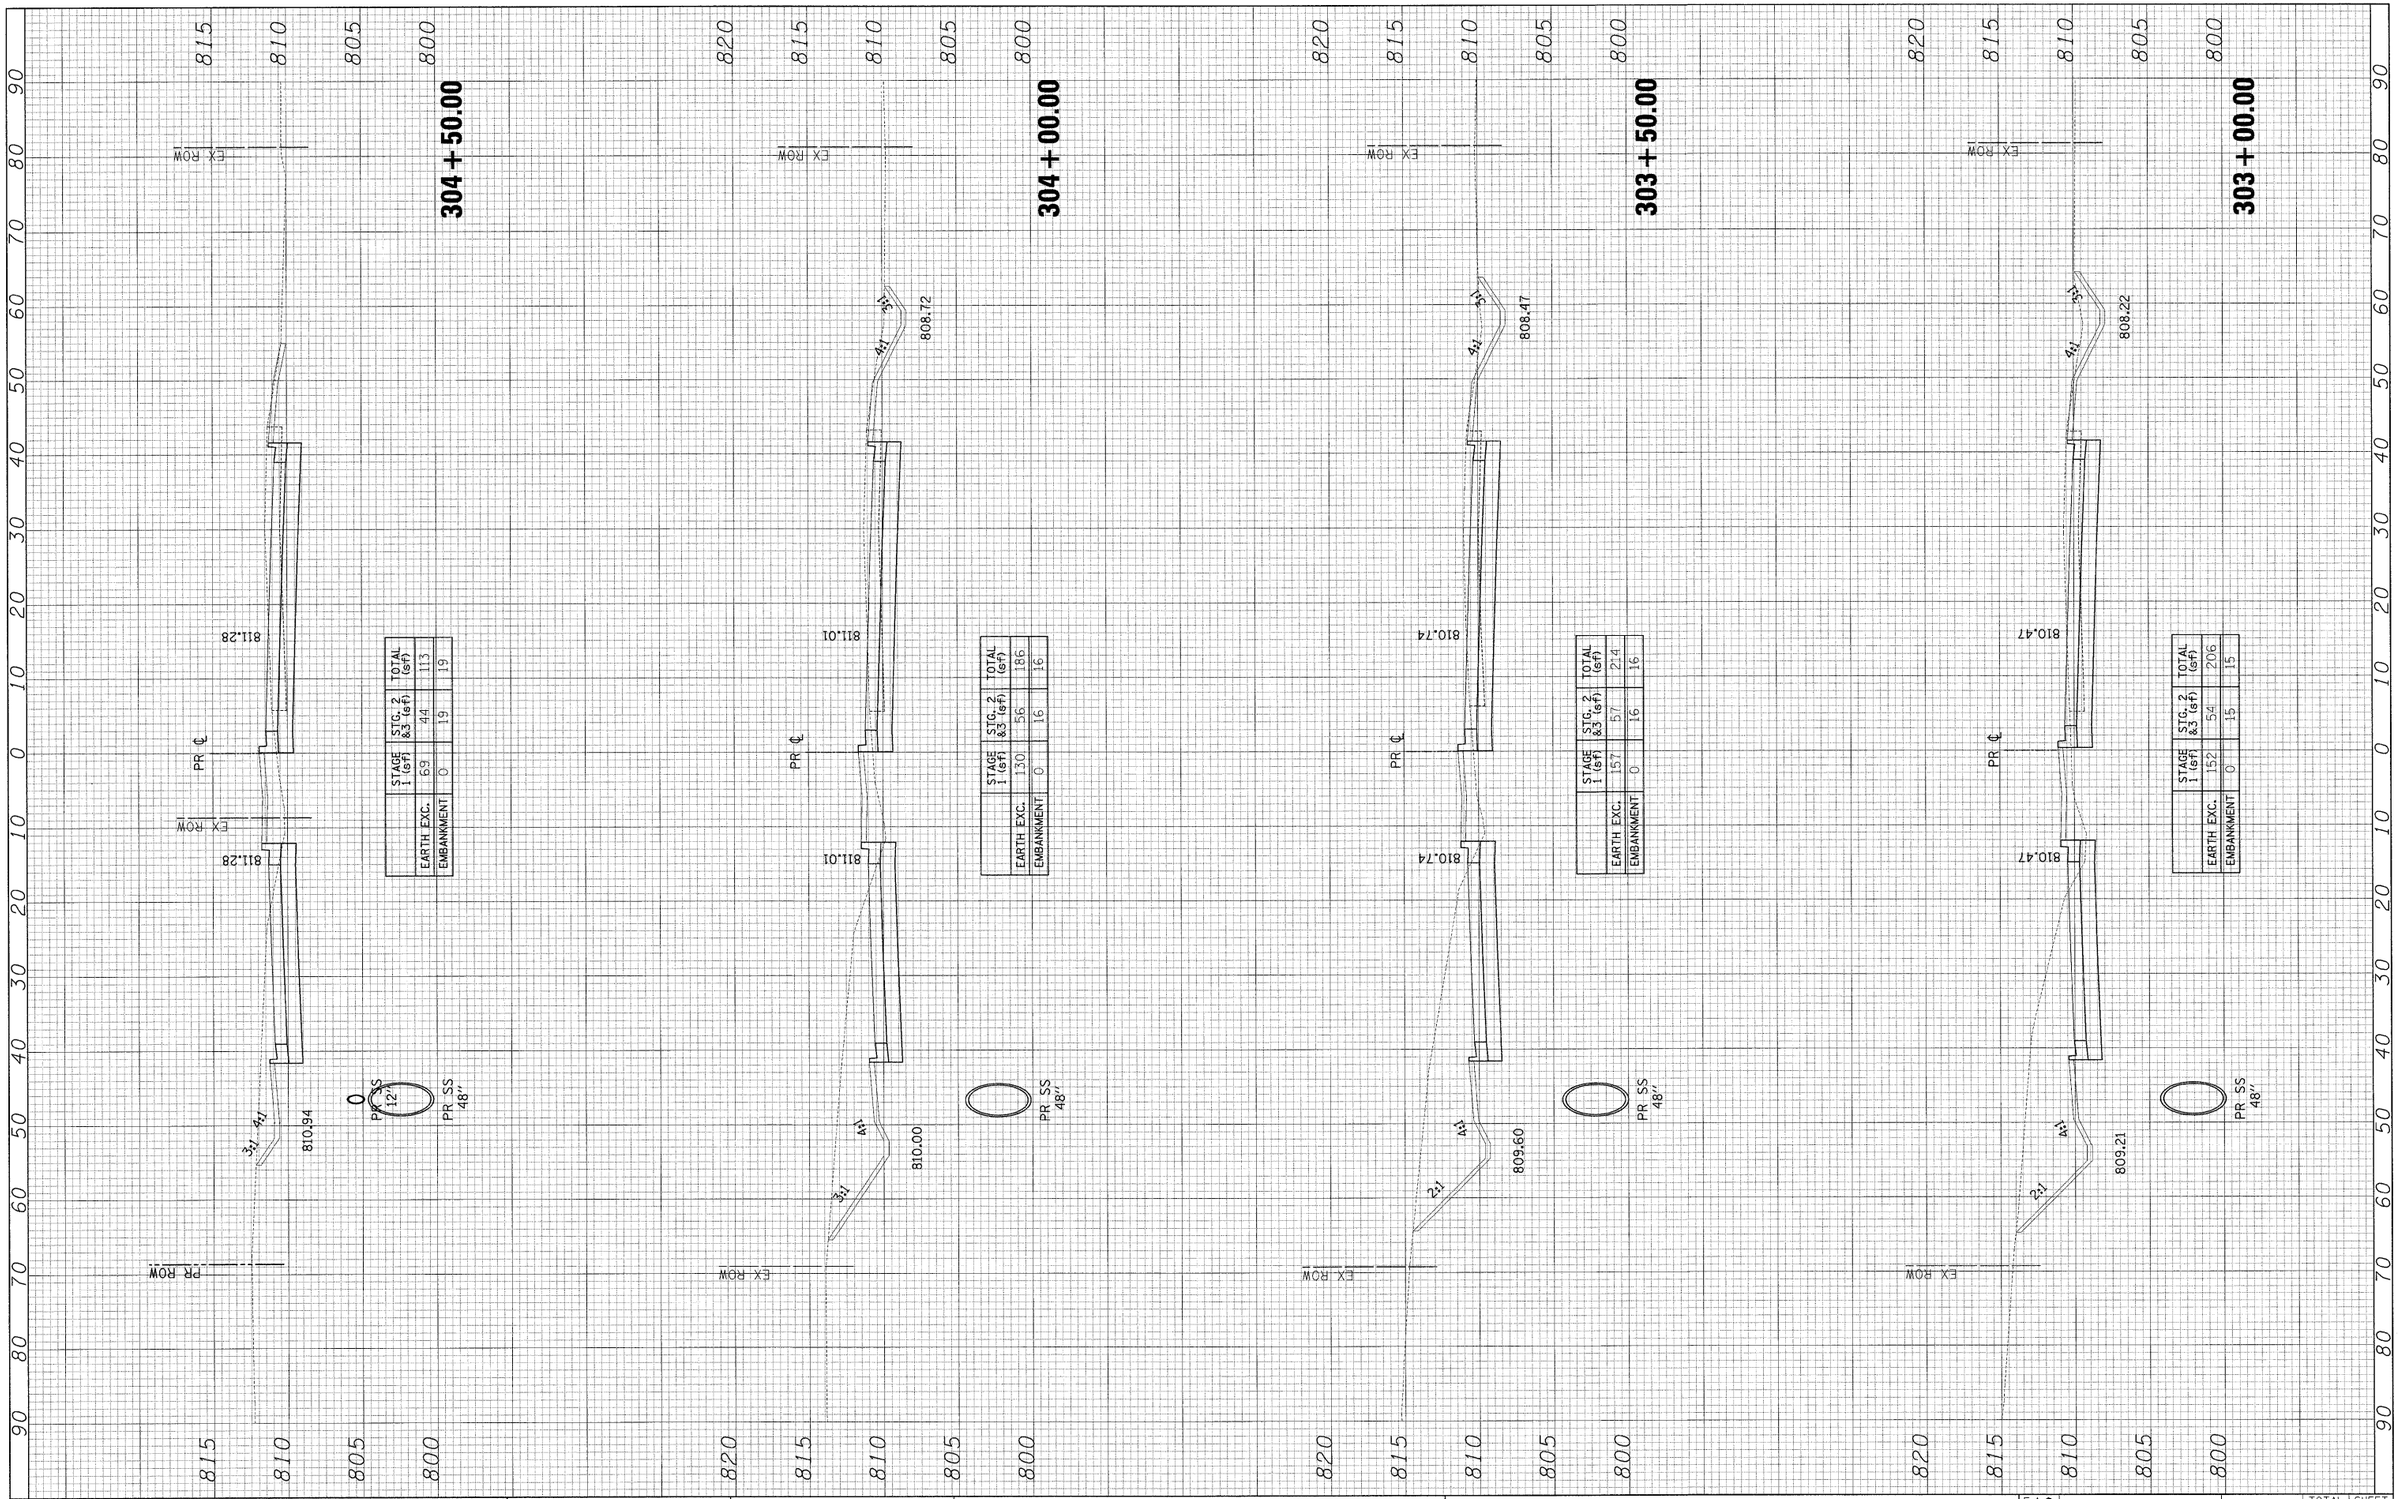

STAGE 1 (sf)	STG. 2 &3 (sf)	TOTAL (sf)
EARTH EXC. 69	44	113
EMBANKMENT 0	19	19

STAGE 1 (sf)	STG. 2 &3 (sf)	TOTAL (sf)
EARTH EXC. 130	56	186
EMBANKMENT 0	16	16

STAGE 1 (sf)	STG. 2 &3 (sf)	TOTAL (sf)
EARTH EXC. 157	57	214
EMBANKMENT 0	16	16

STAGE 1 (sf)	STG. 2 &3 (sf)	TOTAL (sf)
EARTH EXC. 152	54	206
EMBANKMENT 0	15	15

FINAL SURVEY	BY	DATE
SURVEYED		
PLOTTED		
TEMPLATE		
AREAS		
AREAS CHECKED		
NOTE BOOK NO.		

ORIGINAL SURVEY	BY	DATE
SURVEYED		
PLOTTED		
TEMPLATE		
AREAS		
AREAS CHECKED		
NOTE BOOK NO.		

FILE NAME = $FILEL$

USER NAME = $USER$	DESIGNED -	REVISED -
	DRAWN -	REVISED -
PLOT SCALE = $SCALE$	CHECKED -	REVISED -
PLOT DATE = $DATE$	DATE -	REVISED -

STATE OF ILLINOIS
DEPARTMENT OF TRANSPORTATION

U.S. ROUTE 45 CROSS SECTIONS

SCALE: 1"=5'V/10'H | SHEET NO. 25 OF 36 SHEETS | STA. 303+00.00 TO STA. 304+50.00

F.A.P. RTE.	SECTION	COUNTY	TOTAL SHEETS	SHEET NO.
344	(46-1S&47)WRS-3	LAKE	176	159
U.S. ROUTE 45 RECONSTRUCTION		CONTRACT NO. 60957		
FED. ROAD DIST. NO.	ILLINOIS	FED. AID PROJECT		