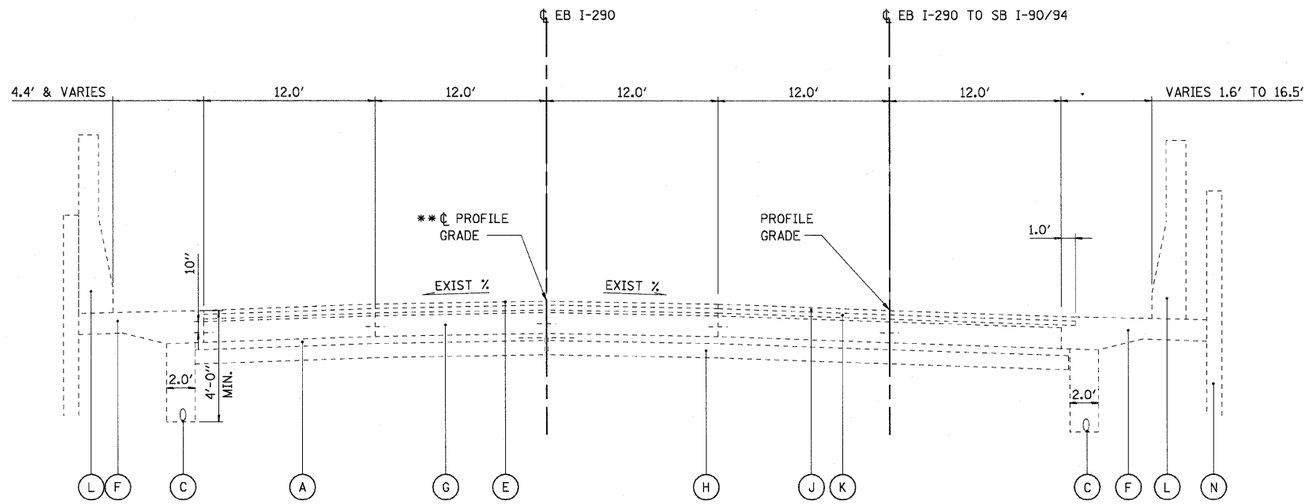

EXISTING AND PROPOSED SECTION

HALF SECTION - STA 10+00 TO 15+93

EXISTING LEGEND:

- (A) EXISTING SUB-BASE GRANULAR MAT'L 6" OR STABILIZED SUB-BASE 4"
- (B) EXISTING HMA SHOULDERS
- (C) EXISTING PIPE UNDERDRAIN
- (D) EXISTING COMB CONC CURB AND GUTTER TYPE M-2.12
- (E) EXISTING HMA SURFACING
- (F) EXISTING P.C.C. SHOULDER
- (G) EXISTING P.C.C. BASE COURSE
- (H) EXISTING PGE WRAPPED IN FABRIC (VARIOUS LOCATIONS)
- (I) EXISTING HMA CONC SURFACE CSE, MIX D, CL I, TYPE 2 (1-3/4")
- (J) EXISTING HMA CONC SURFACE CSE, MIX E, CL I, TYPE 1 (1-3/4")
- (K) EXISTING HMA CONC SURFACE CSE, MIX B, TYPE 1 (2-1/4")
- (L) EXISTING CONCRETE BARRIER
- (M) EXISTING STEEL PLATE BEAM GUARD RAIL TO BE REMOVED
- (N) EXISTING RETAINING WALL
- (O) EXISTING CONCRETE GUTTER

ITEM TO BE REMOVED

* EXISTING GUARDRAIL FROM STA 20+71 TO STA 21+98 ONLY

** ALIGNMENT NOT SHOWN ON PLAN AND PROFILE SHEETS - FOR INFORMATION ONLY

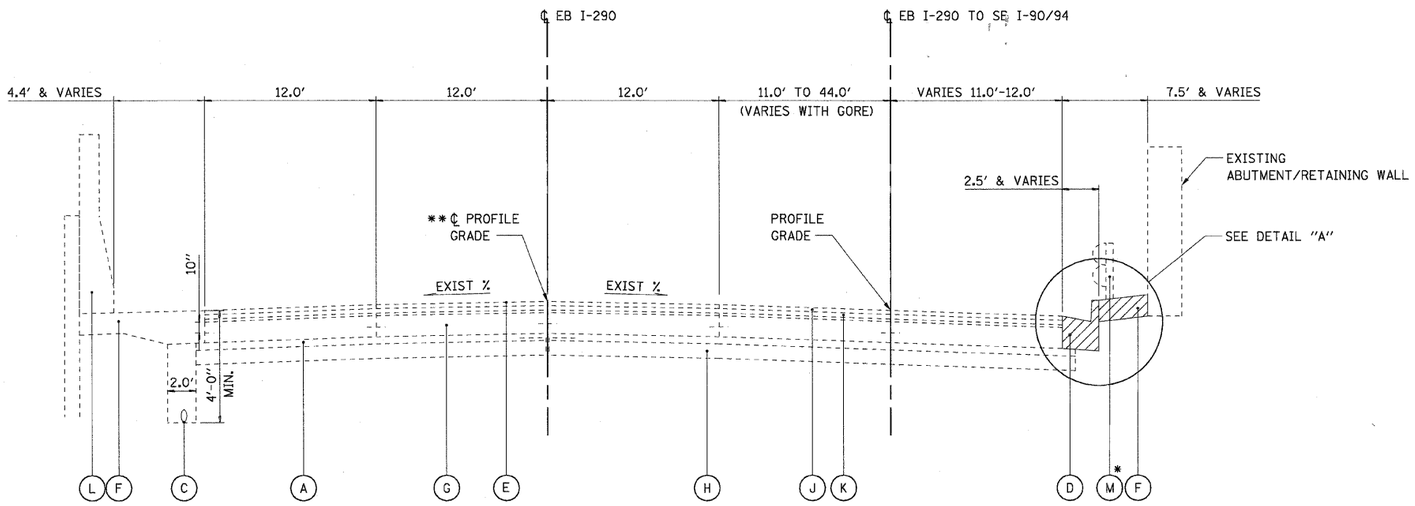

EXISTING SECTION

HALF SECTION - STA 15+93 TO 23+00.81

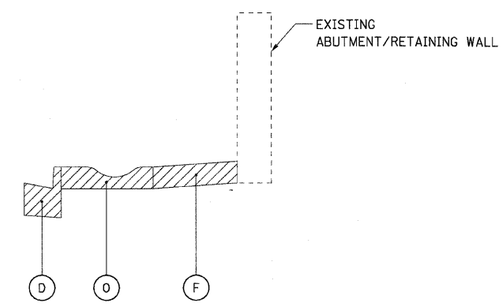

DETAIL "A"

STA 17+44.44 TO 23+00.81

FILE NAME = S:\11-CADD\01-sht\05_D160D93-SHT-TYPICAL01.dgn	USER NAME = 3690	DESIGNED - AAC	REVISED -	STATE OF ILLINOIS DEPARTMENT OF TRANSPORTATION	TYPICAL SECTIONS	F.A.I RTE. 290	SECTION 2007-057 T	COUNTY COOK	TOTAL SHEETS 60	SHEET NO. 5
		DRAWN - ED	REVISED -					CONTRACT NO. 60D93		
	PLOT SCALE = 5:1	CHECKED - AAC	REVISED -							
	PLOT DATE = Thursday, December 11, 2008	DATE - 12/12/2008	REVISED -		SCALE: NONE / SHEET NO. 1 OF 4 SHEETS / STA. 10+00.00 TO STA. 25+67.92	FED. ROAD DIST. NO.	ILLINOIS	FED. AID PROJECT		