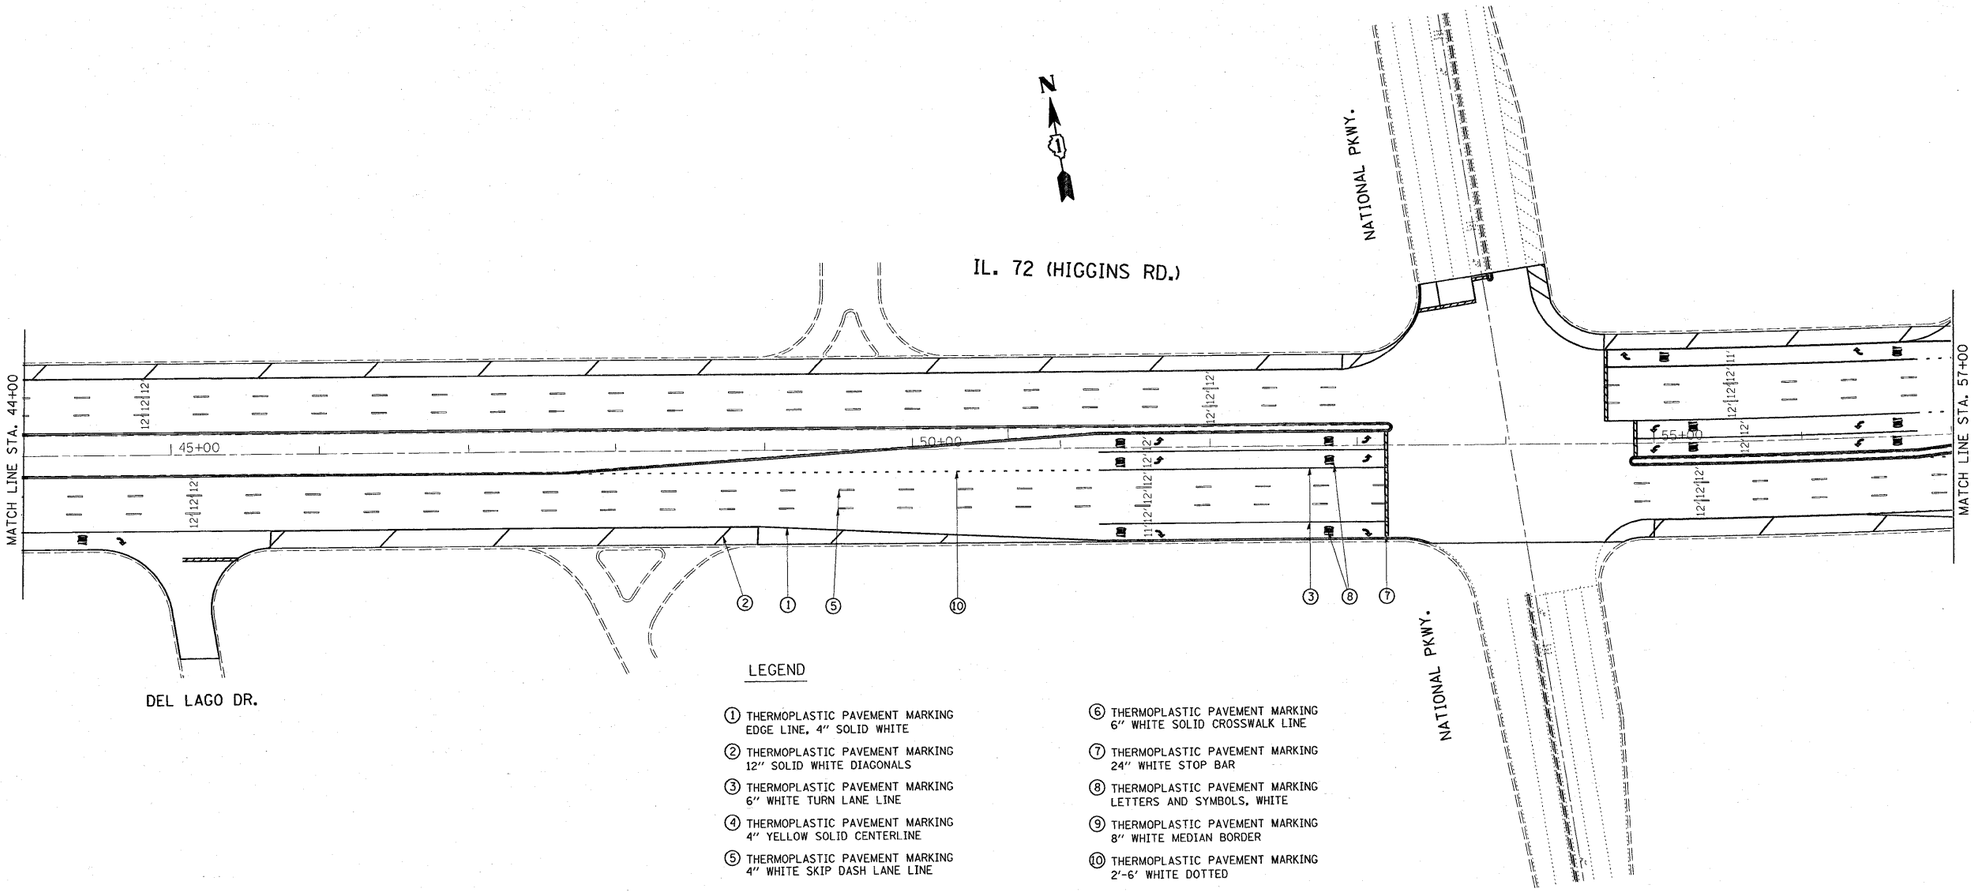

LEGEND

1. THERMOPLASTIC PAVEMENT MARKING EDGE LINE, 4" SOLID WHITE
2. THERMOPLASTIC PAVEMENT MARKING 12" SOLID WHITE DIAGONALS
3. THERMOPLASTIC PAVEMENT MARKING 6" WHITE TURN LANE LINE
4. THERMOPLASTIC PAVEMENT MARKING 4" YELLOW SOLID CENTERLINE
5. THERMOPLASTIC PAVEMENT MARKING 4" WHITE SKIP DASH LANE LINE
6. THERMOPLASTIC PAVEMENT MARKING 6" WHITE SOLID CROSSWALK LINE
7. THERMOPLASTIC PAVEMENT MARKING 24" WHITE STOP BAR
8. THERMOPLASTIC PAVEMENT MARKING LETTERS AND SYMBOLS, WHITE
9. THERMOPLASTIC PAVEMENT MARKING 8" WHITE MEDIAN BORDER
10. THERMOPLASTIC PAVEMENT MARKING 2'-6' WHITE DOTTED

FILE NAME	USER NAME = byunsh	DESIGNED -	REVISED -
c:\pw_work\pwidot\byunsh\d0110889\D106909-sht-plan.dgn		DRAWN -	REVISED -
	PLOT SCALE = 50.0000 ' / IN.	CHECKED -	REVISED -
	PLOT DATE = 2/5/2009	DATE -	REVISED -

STATE OF ILLINOIS
DEPARTMENT OF TRANSPORTATION

IL. 72 (HIGGINS RD.)
PAVEMENT MARKING PLAN

SCALE: | SHEET NO. OF SHEETS | STA. TO STA.

F.A.P RTE.	SECTION	COUNTY	TOTAL SHEETS	SHEET NO.
341	32-3R.1-RS-1	COOK	15	35
		CONTRACT NO. 60F38		
FED. ROAD DIST. NO.	ILLINOIS	FED. AID PROJECT		