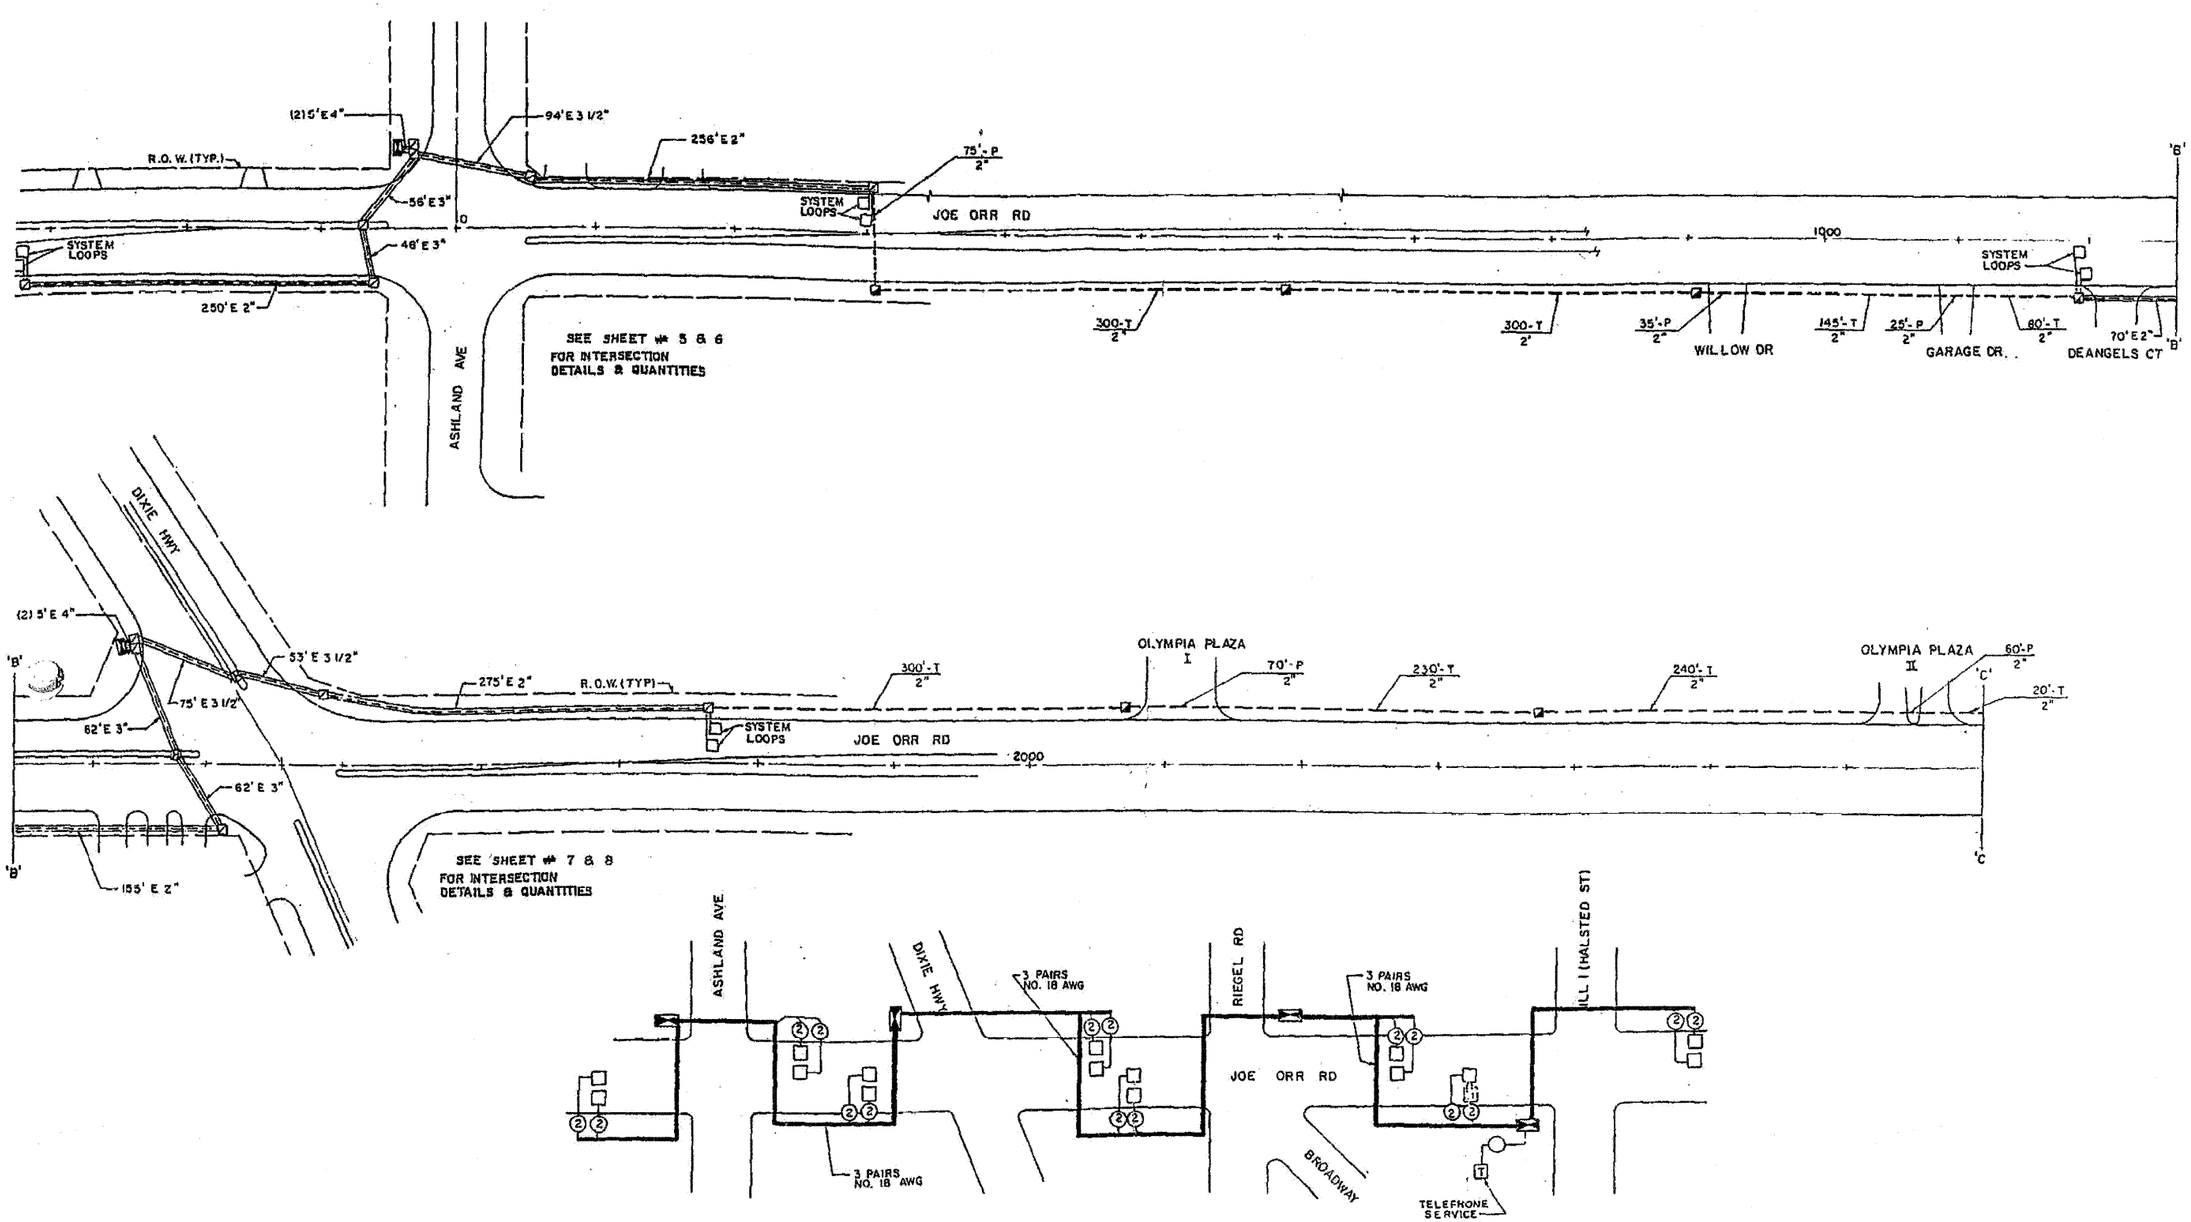


FOR INFORMATION ONLY

| FILE NAME = | USER NAME = #USER# | DESIGNED - NB/TCM | REVISED - |
|---|---|---|---|
| P:\P-08-1600-4\Design\4_IDOT Partial Contract\6_Joe Orr Rd at Chicago Road\Sht\SHT02.DGN | | DRAWN - NB/TCM | REVISED - |
| | PLOT SCALE = 1.0000 ' / IN. | CHECKED - NB/TCM | REVISED - |
| | PLOT DATE = 1/27/2009 | DATE - 01/23/2009 | REVISED - |

**STATE OF ILLINOIS**
**DEPARTMENT OF TRANSPORTATION**

INTERCONNECT PLAN (SHEET 1 OF 2)
JOE ORR ROAD AT CHICAGO ROAD AND AT BROADWAY AVENUE

SCALE: NTS | SHEET NO. OF , SHEETS | STA. | TO STA.

| F.A. RTE. | SECTION | COUNTY | TOTAL SHEETS | SHEET NO. |
|---|---|---|---|---|
| | 2009-009 TS | COOK | 24 | 23 |
| | | CONTRACT NO. 60G07 | | |
| FED. ROAD DIST. NO. | ILLINOIS | FED. AID PROJECT | | |