F.A.I. RTE.	SECTION	COUNTY	TOTAL SHEETS	SHEET NO.
90/94	(0202.6-2P, ETC. 1415 & 1517)R-7	COOK	246	59
STA. 35+00		TO STA. 50+00		
FED. ROAD DIST. NO.		ILLINOIS	FED. AID PROJECT	

CONTRACT NO. 62408

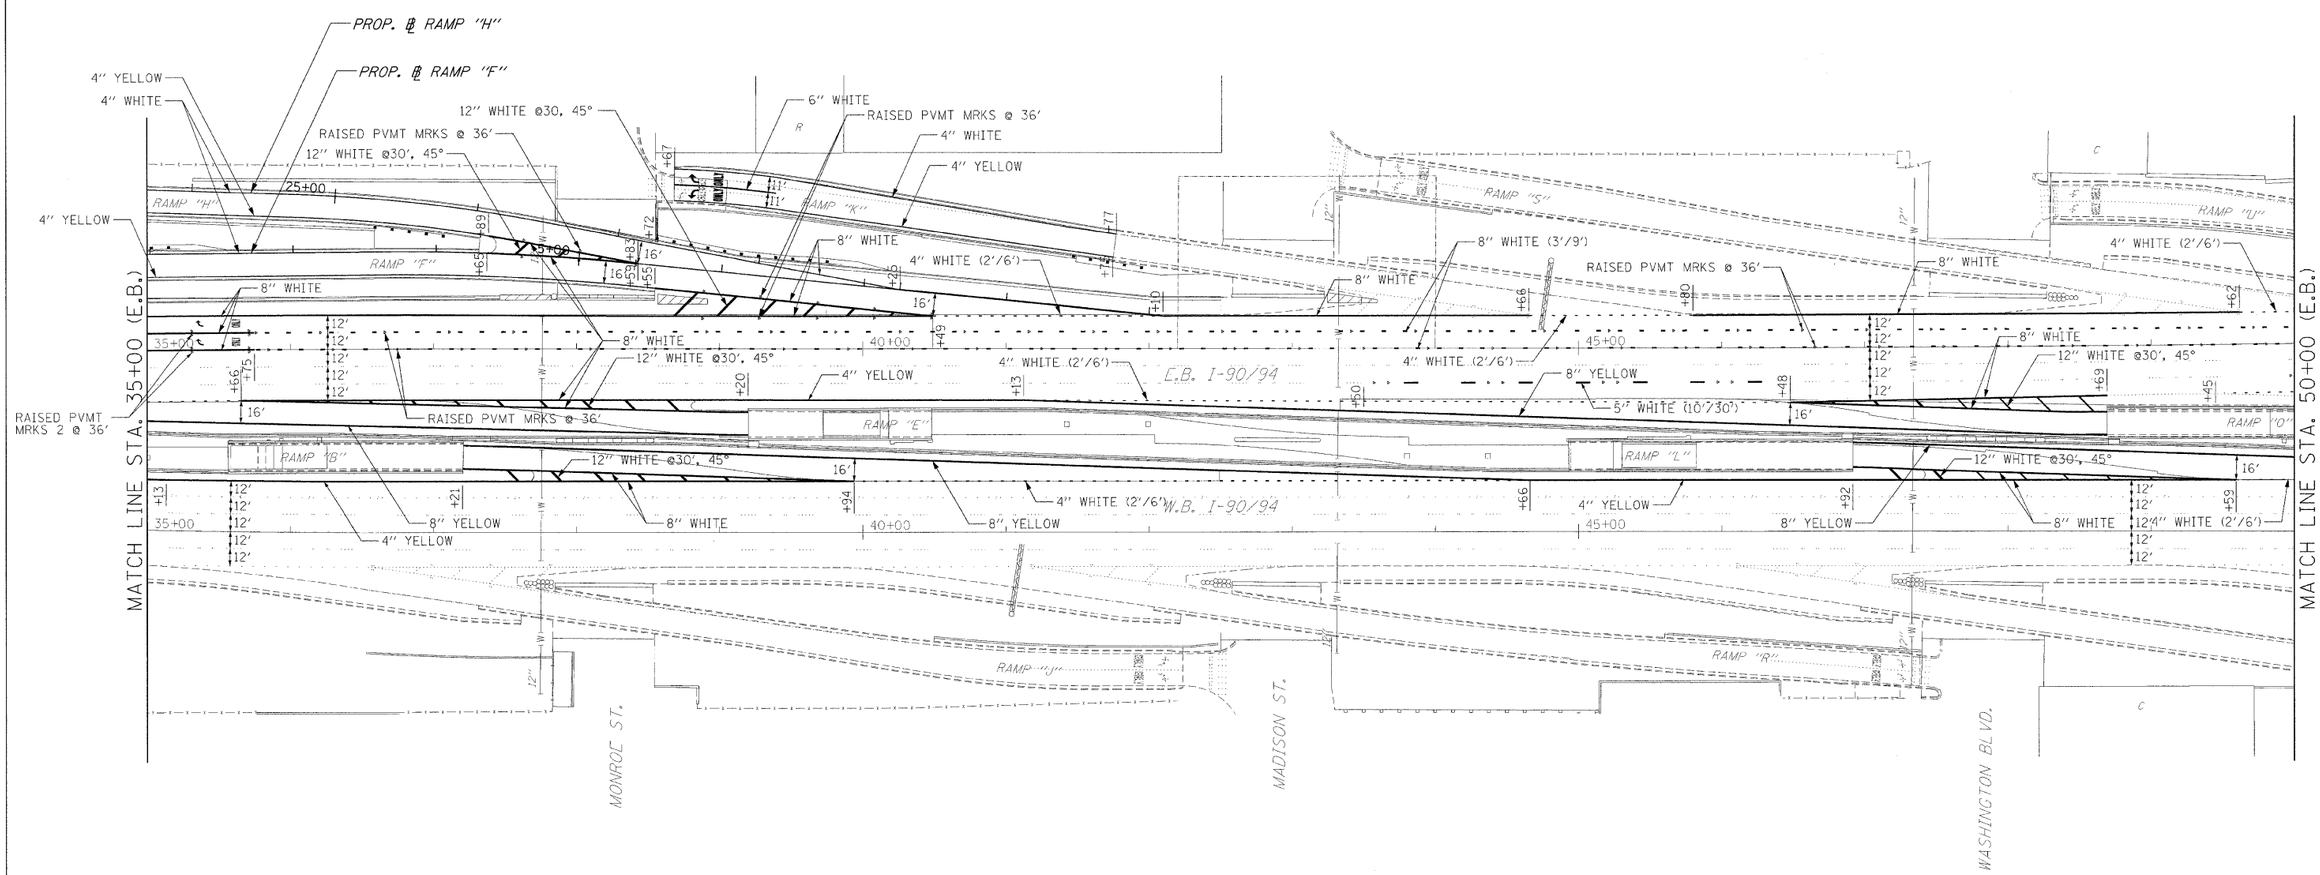

NOTE:
THERMOPLASTIC PAVEMENT MARKINGS SHALL BE USED FOR ALL EDGE LINES, GORE LINES, AND DIAGONALS ON BITUMINOUS PAVEMENT. PREFORMED PLASTIC PAVEMENT MARKINGS SHALL BE USED FOR ALL LANE LINES. PREFORMED PLASTIC MARKINGS SHALL EITHER BE INLAID OR GROOVED IN PER MANUFACTURES INSTRUCTIONS.

ILLINOIS DEPARTMENT OF TRANSPORTATION

PAVEMENT MARKING

I-90/94 KENNEDY EXPRESSWAY

STA. 35+00 TO STA. 50+00

SCALE : 1" = 50' DRAWN BY : BEC
DATE : 02/27/09 CHECKED BY : GB

M:\Proj\R94P2-RAMP\94pm 35.dgn 2/20/2009 3:06:39 PM

DLZ

3-5