F.A.I. RTE.	SECTION	COUNTY	TOTAL SHEETS	SHEET NO.
90/94	(0202.6-2P, ETC. 1415 & 1517)R-7	COOK	246	61
STA. 20+00		TO STA. 35+00		
FED. ROAD DIST. NO.		ILLINOIS	FED. AID PROJECT	

CONTRACT NO. 62408

LEGEND

SODDING SALT TOLERANT

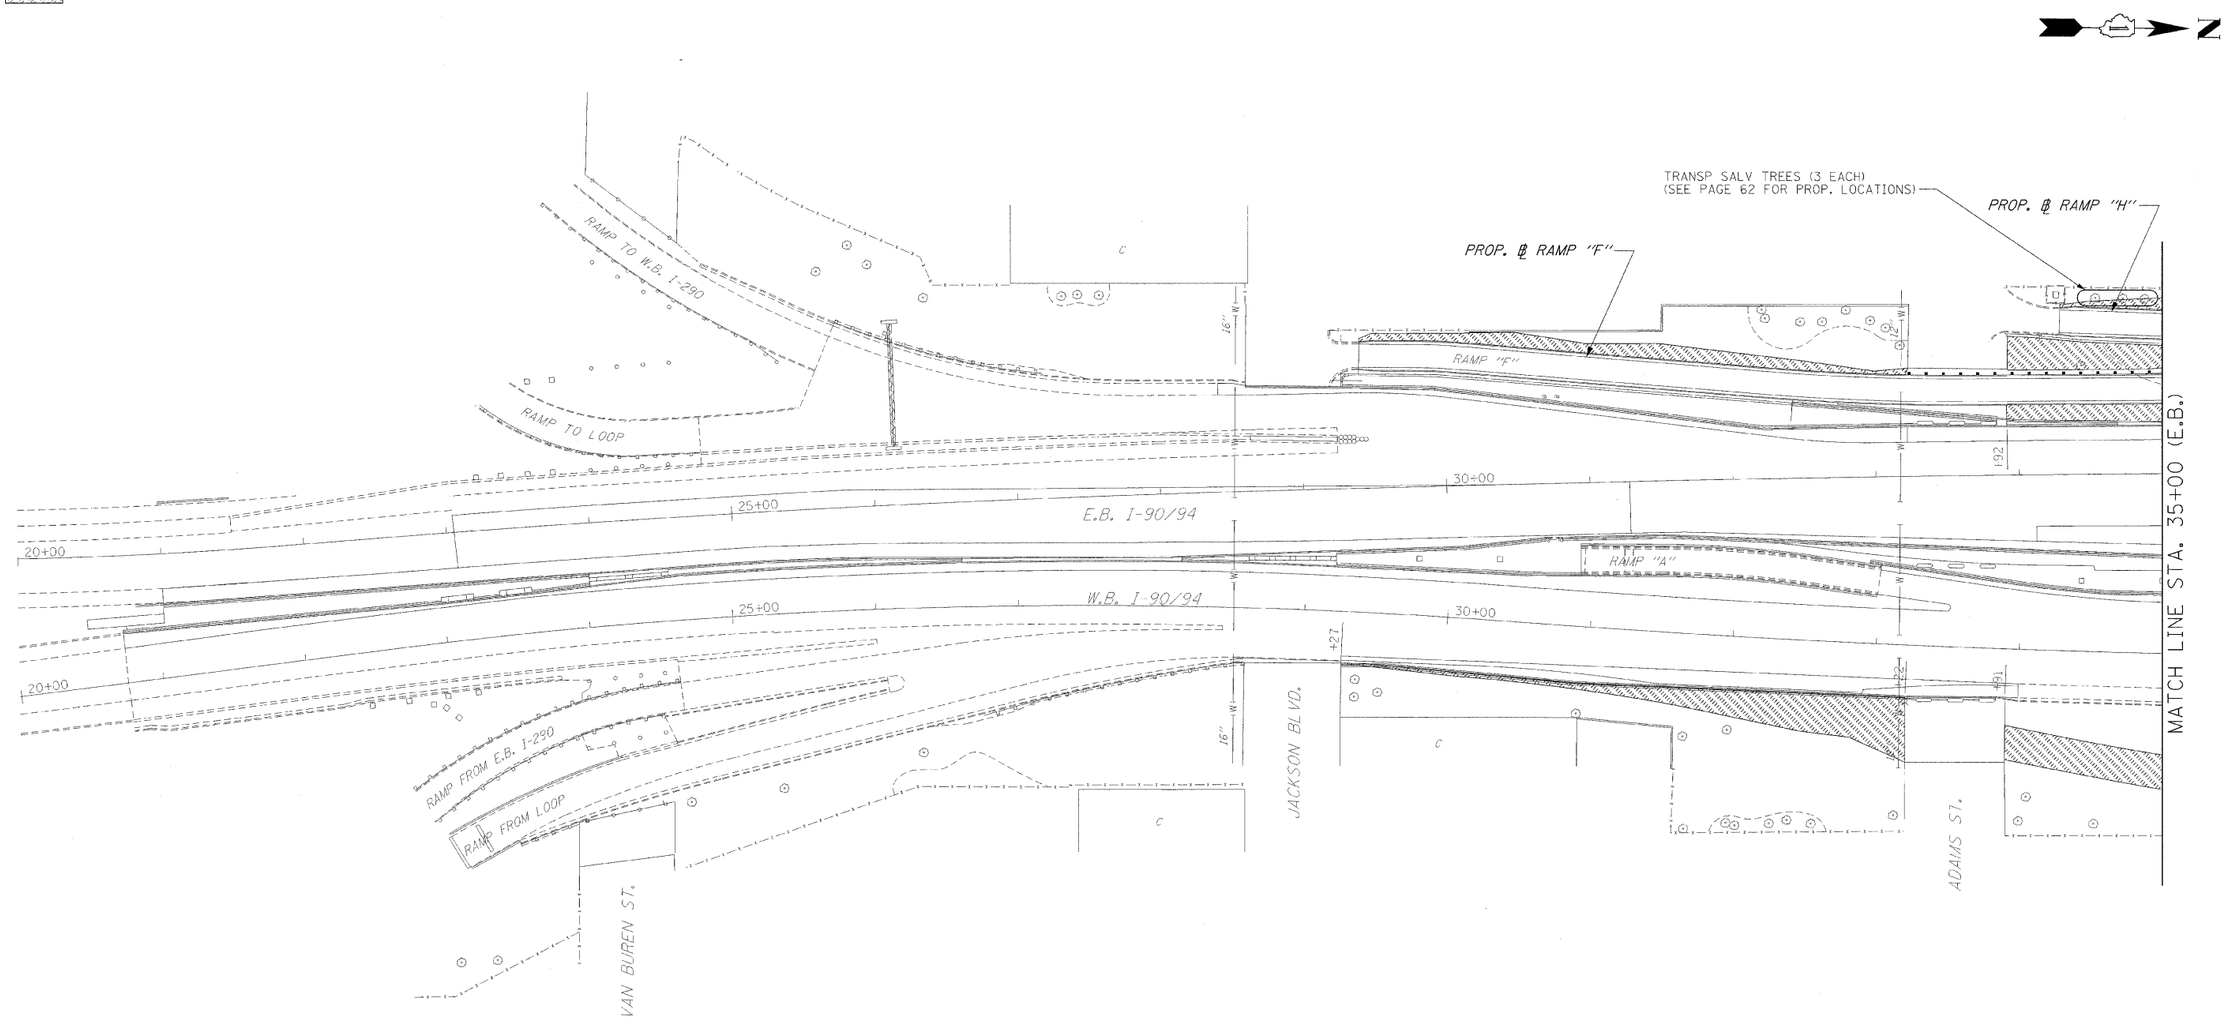

PLAN
NOTE BOOK NO.
SURVEYED
PLOTTED
ALIGNMENT CHECKED
RT. OF WAY CHECKED
CADD FILE NAME
BY
DATE

PROFILE
NOTE BOOK NO.
SURVEYED
PLOTTED
GRADES CHECKED
B.M. NOTED
STRUCTURE NOTATIONS CHKD
BY
DATE

ILLINOIS DEPARTMENT OF TRANSPORTATION

LANDSCAPE PLAN

I-90/94 KENNEDY EXPRESSWAY

STA. 20+00 TO STA. 35+00

SCALE : 1" = 50'
DATE : 02/27/09

DRAWN BY : BEC
CHECKED BY : GB

DLZ

3-5

M:\Proj\R94P2-RAMP\94ls 20.dgn 2/20/2009 2:55:52 PM