F.A. RTE.	SECTION	COUNTY	TOTAL SHEETS	SHEET NO.
90/94	(0202.6-2P, ETC. 1415 & 1517)R-7	COOK	246	72
STA.		TO STA.		
FED. ROAD DIST. NO.		ILLINOIS	FED. AID PROJECT	

CONTRACT NO. 62408

BACK VIEW OF TONE RACK

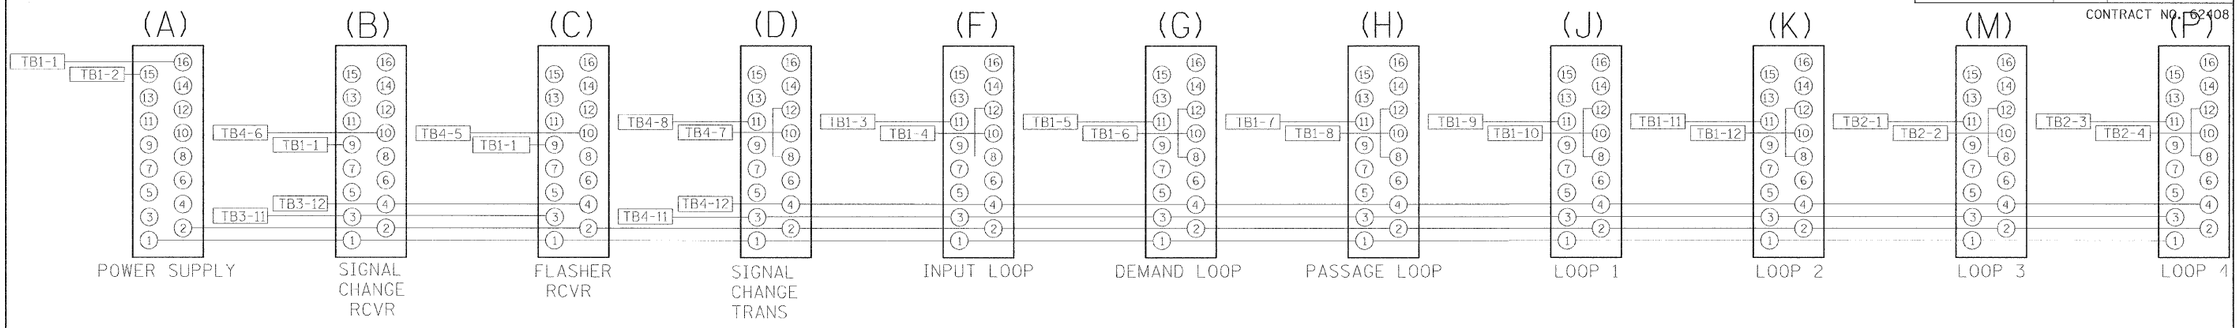

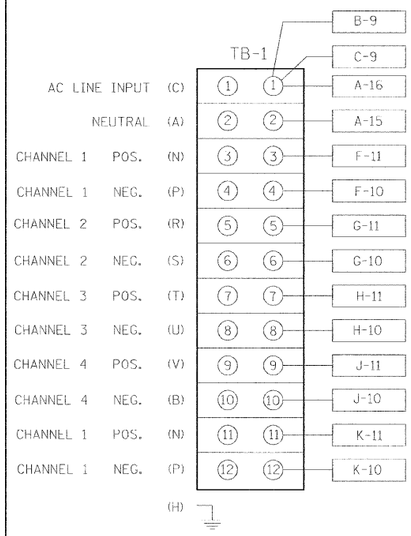

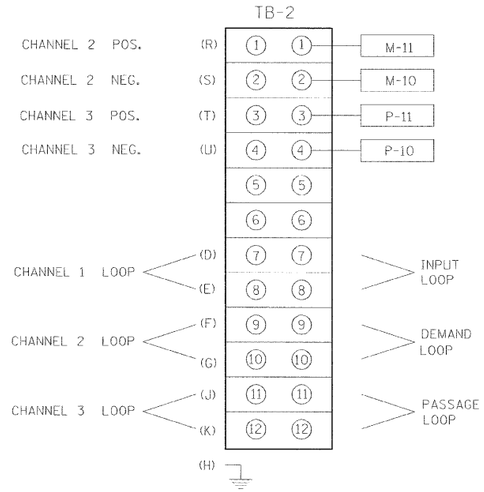

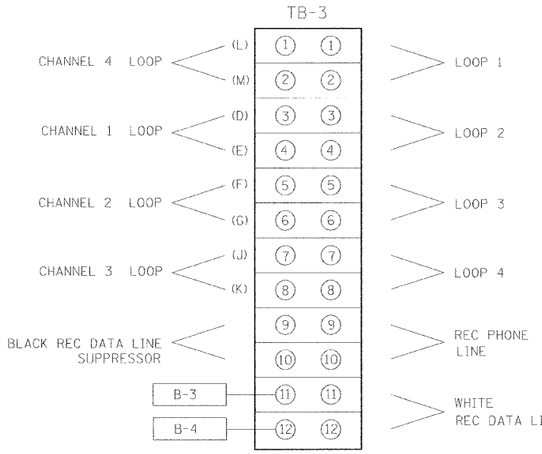

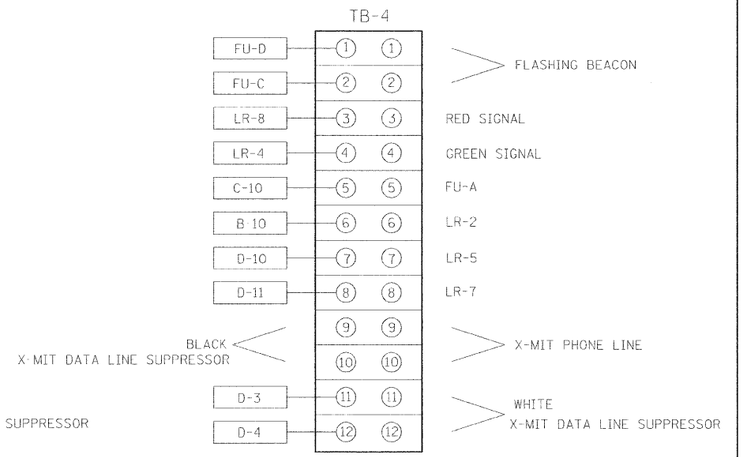

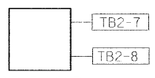

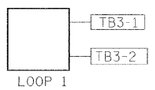

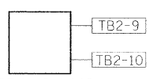

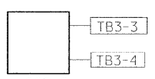

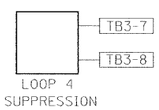

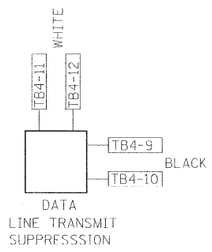

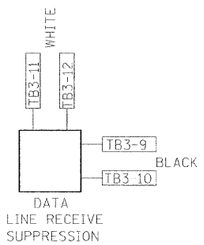

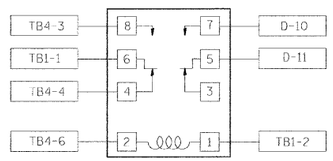

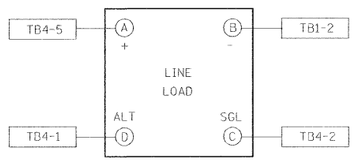

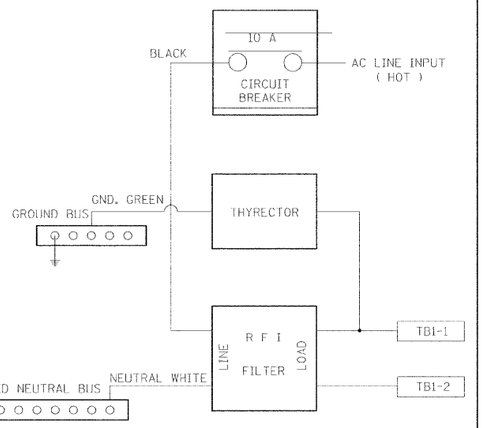

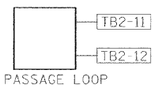

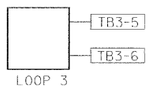

CABINET NO.

REVISIONS	
NAME	DATE
T.C.	6/94
R.L.	3/95
R.L.	5/99

ILLINOIS DEPARTMENT OF TRANSPORTATION
TRAFFIC SYSTEMS CENTER

METERING CABINET WIRING DIAGRAM

SCALE: VERT. NONE HORIZ.
DRAWN BY G.M.
DATE 6/21/94
CHECKED BY T.C.

RD=TYPMET.DGN
RF=

VI=4008