F.A. RTE.	SECTION	COUNTY	TOTAL SHEETS	SHEET NO
90/94	(0202.6-2P, ETC. 1415 & 1517R-7	COOK	246	101
STA.		TO STA.		
FED. ROAD DIST. NO.	ILLINOIS	FED. AID PROJECT		

CONTRACT NO. 62408

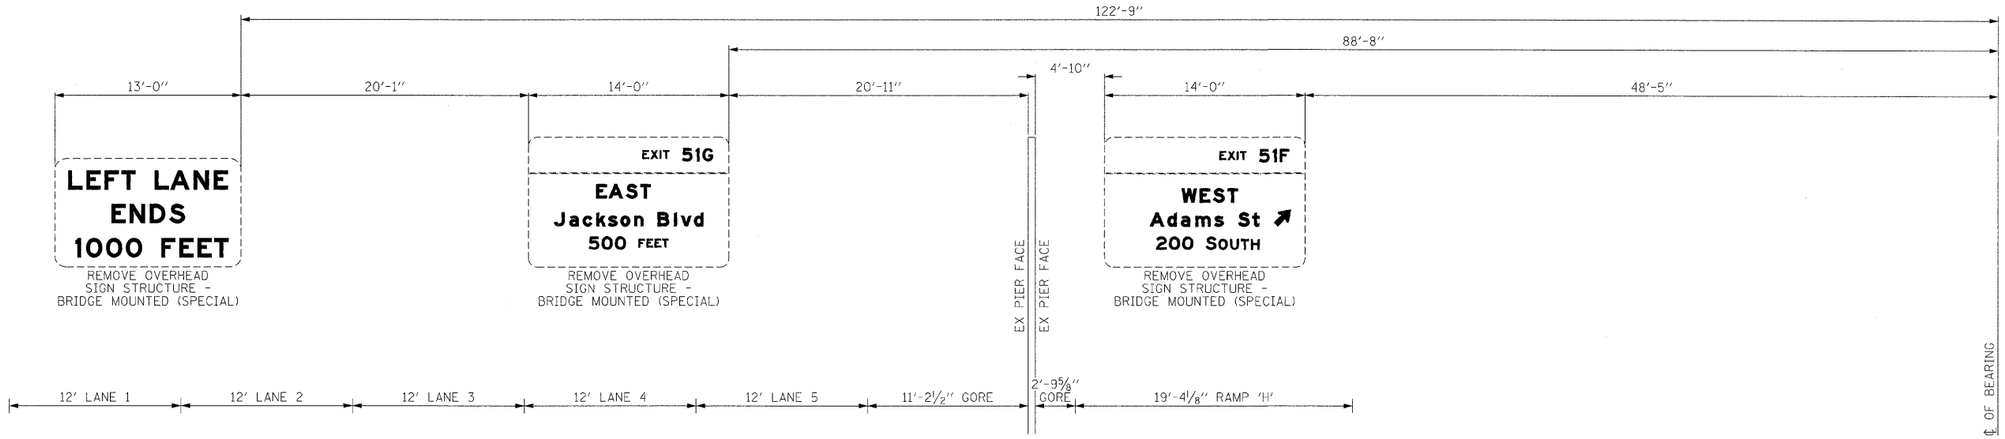

EXISTING EASTBOUND BRIDGE MOUNTED SIGNS

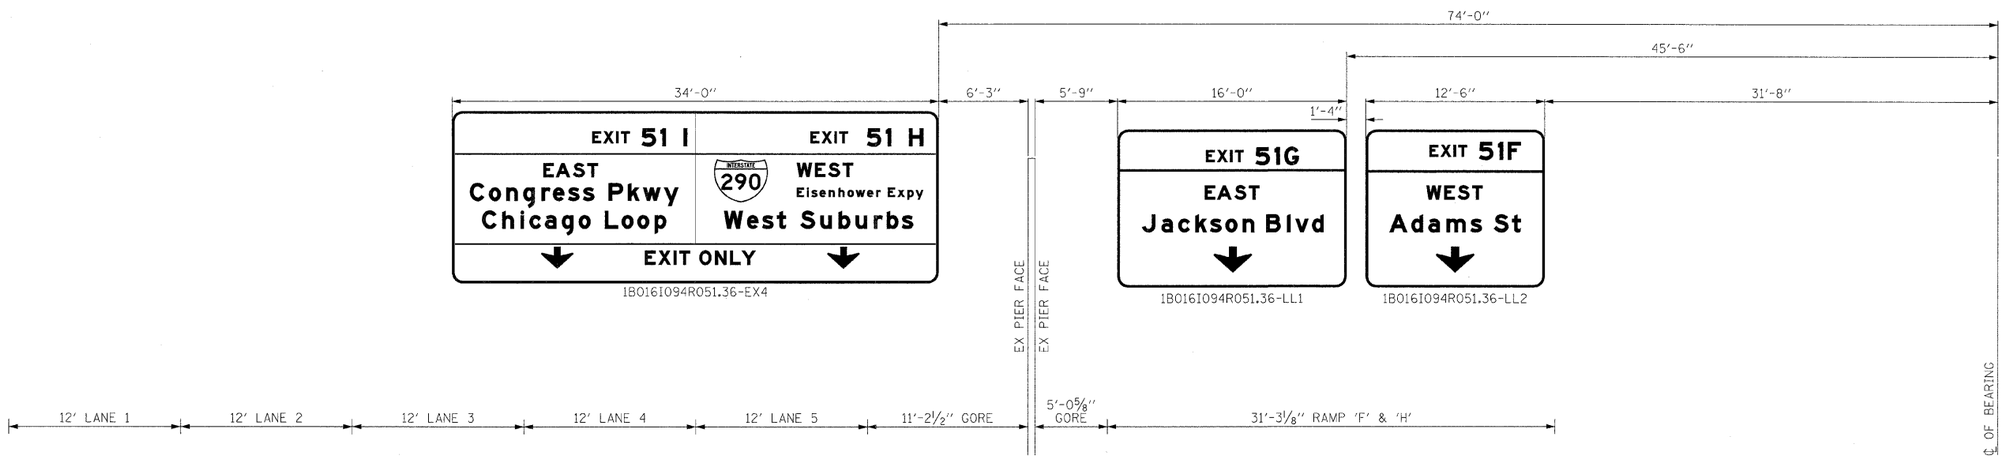

PROPOSED EASTBOUND BRIDGE MOUNTED SIGNS

REVISIONS	
NAME	DATE

ILLINOIS DEPARTMENT OF TRANSPORTATION

MONROE ST. SIGN PANEL MOUNTING DETAIL

I-90/94 KENNEDY EXPRESSWAY

SCALE : 1" = NTS
DATE : 02/06/09

DRAWN BY : BEC
CHECKED BY : GB

DLZ

$FILE$ $DATE$ $TIME$