F.A.P. RTE.	SECTION	COUNTY	TOTAL SHEETS	SHEET NO.
90/94	1001.6 (IP 29) & 0020.6 (IP 47.4)	COOK	246	120
STA.	TO STA.			
FED. ROAD DIST. NO.	ILLINOIS	FED. AID PROJECT		

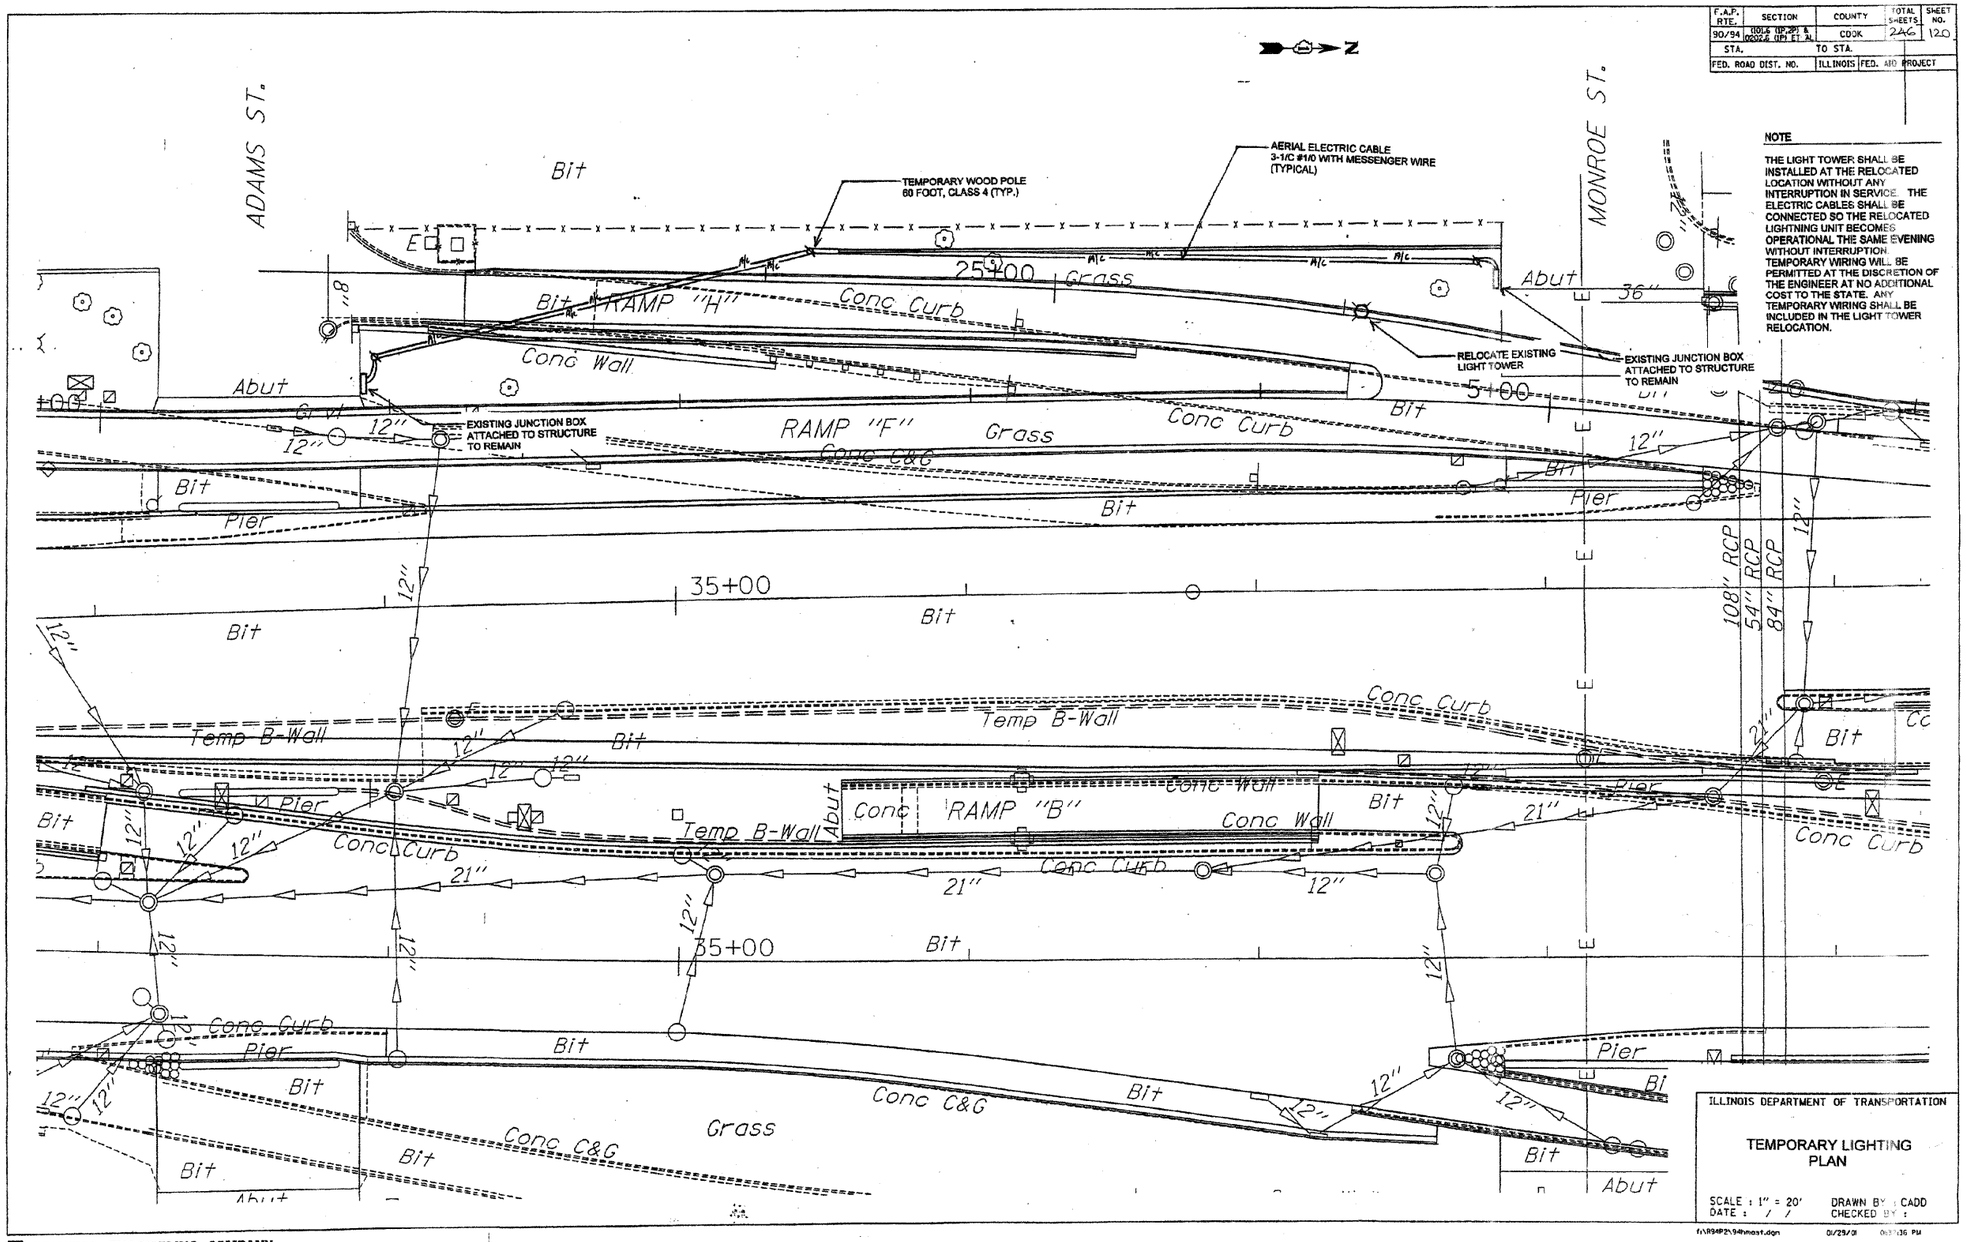

NOTE

THE LIGHT TOWER SHALL BE INSTALLED AT THE RELOCATED LOCATION WITHOUT ANY INTERRUPTION IN SERVICE. THE ELECTRIC CABLES SHALL BE CONNECTED SO THE RELOCATED LIGHTNING UNIT BECOMES OPERATIONAL THE SAME EVENING WITHOUT INTERRUPTION. TEMPORARY WIRING WILL BE PERMITTED AT THE DISCRETION OF THE ENGINEER AT NO ADDITIONAL COST TO THE STATE. ANY TEMPORARY WIRING SHALL BE INCLUDED IN THE LIGHT TOWER RELOCATION.

PLAN — DATE | BY | REVISIONS | NOTE BOOK | NO.

PROFILE — DATE | BY | REVISIONS | NOTE BOOK | NO.

ILLINOIS DEPARTMENT OF TRANSPORTATION

TEMPORARY LIGHTING PLAN

SCALE : 1" = 20'
DATE : / /
DRAWN BY : CADD
CHECKED BY :

f:\r94f2\94tmast.dgn 01/25/01 01:36 PM

BRIGHTON ENGINEERING COMPANY