STATE OF ILLINOIS
DEPARTMENT OF TRANSPORTATION

ROUTE NO.	SECTION	COUNTY	TOTAL SHEETS	SHEET NO.
FAP 9994	*	COOK	246	126
FED. ROAD DIST. # 1	ILLINOIS	FED. AID PROJECT		

SHEET NO. 2
27 SHEETS

*SECT. (202.6 - 2P, ETC, 1415 & 1517) R-7
CONTRACT NUMBER 62408

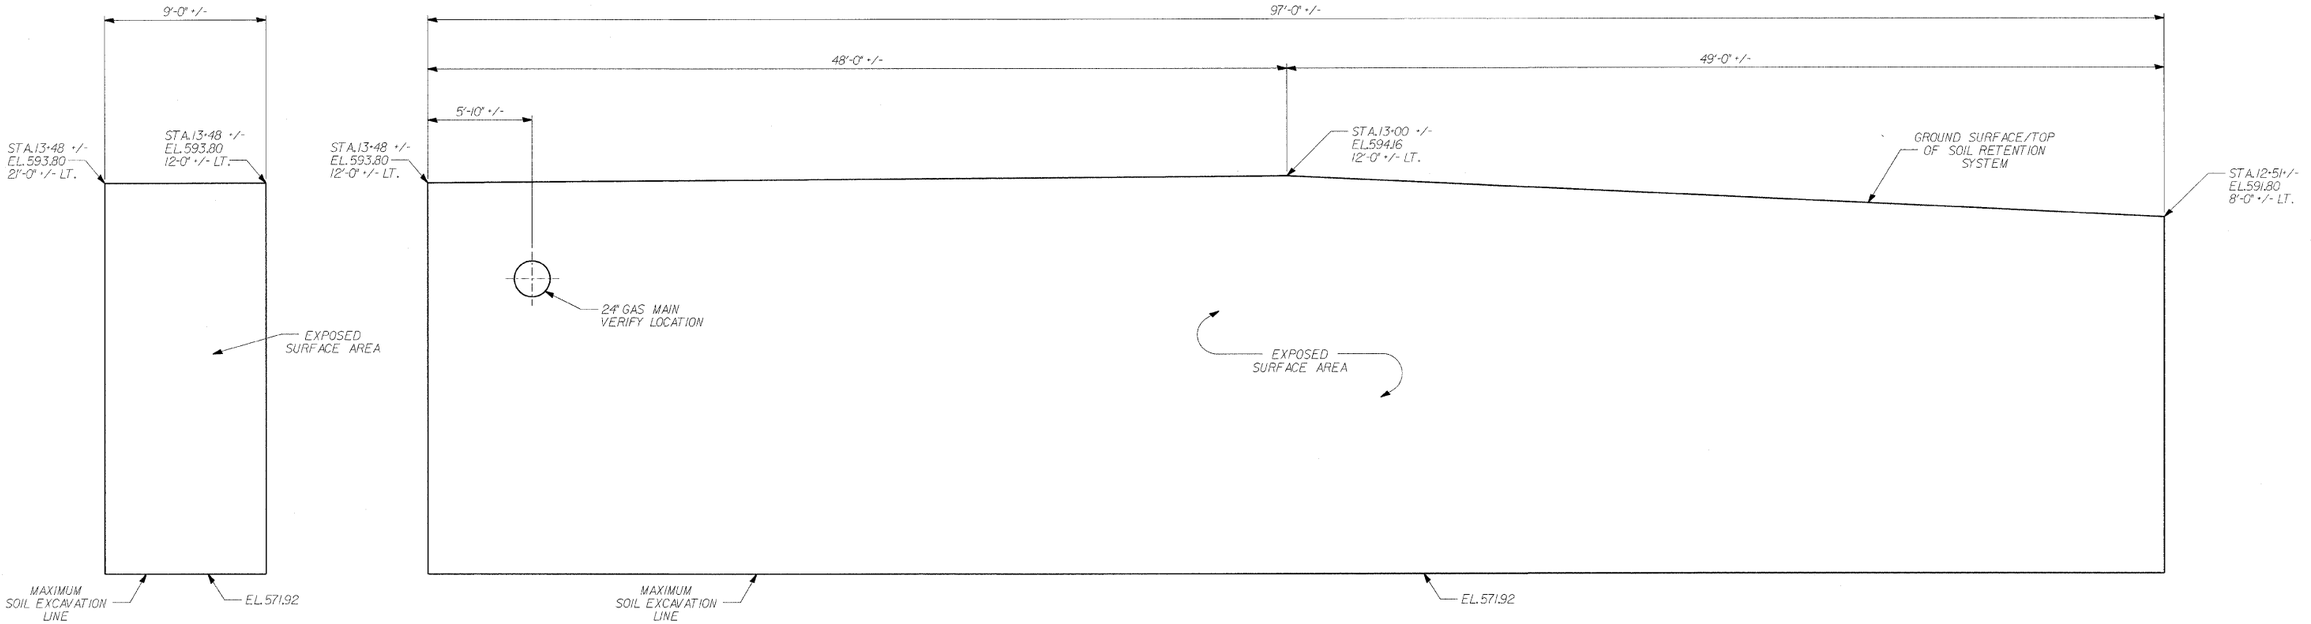

TEMPORARY SOIL RETENTION SYSTEM

DESIGNED	ASP
CHECKED	MBJ
DRAWN	BEM
CHECKED	ASP

REVISIONS	
NAME	DATE

DLZ
DLZ Illinois, Inc.
85 W. Algonquin Rd. Ste. 220
Arlington Heights Il 60005

RETAINING WALL RAMP F
TEMPORARY SOIL RETENTION SYSTEM
I-90/94 KENNEDY EXPRESSWAY
(HUBBARDS CAVE TO I-290)
SECT.(202.6 - 2P, ETC, 1415 & 1517) R-7
STATION 13+45 LT 22' TO 10+59 LT 22'
COOK COUNTY
STRUCTURE NUMBER 016-W807

04-Feb-2009 09:26 s:\Dept\Structures\301099 190 94-retwall\ILL 190 194\RAMPF\DGNFILES\02-TEMPSOILRETENTION.DGN