ORIGINAL SURVEY		BY	DATE
NOTE BOOK	SURVEYED		
	PLOTTED		
	TEMPLATE		
	AREAS		
NO.	AREAS CHECKED		

FINAL SURVEY		BY	DATE
NOTE BOOK	SURVEYED		
	PLOTTED		
	TEMPLATE		
	AREAS		
NO.	AREAS CHECKED		

DLZ

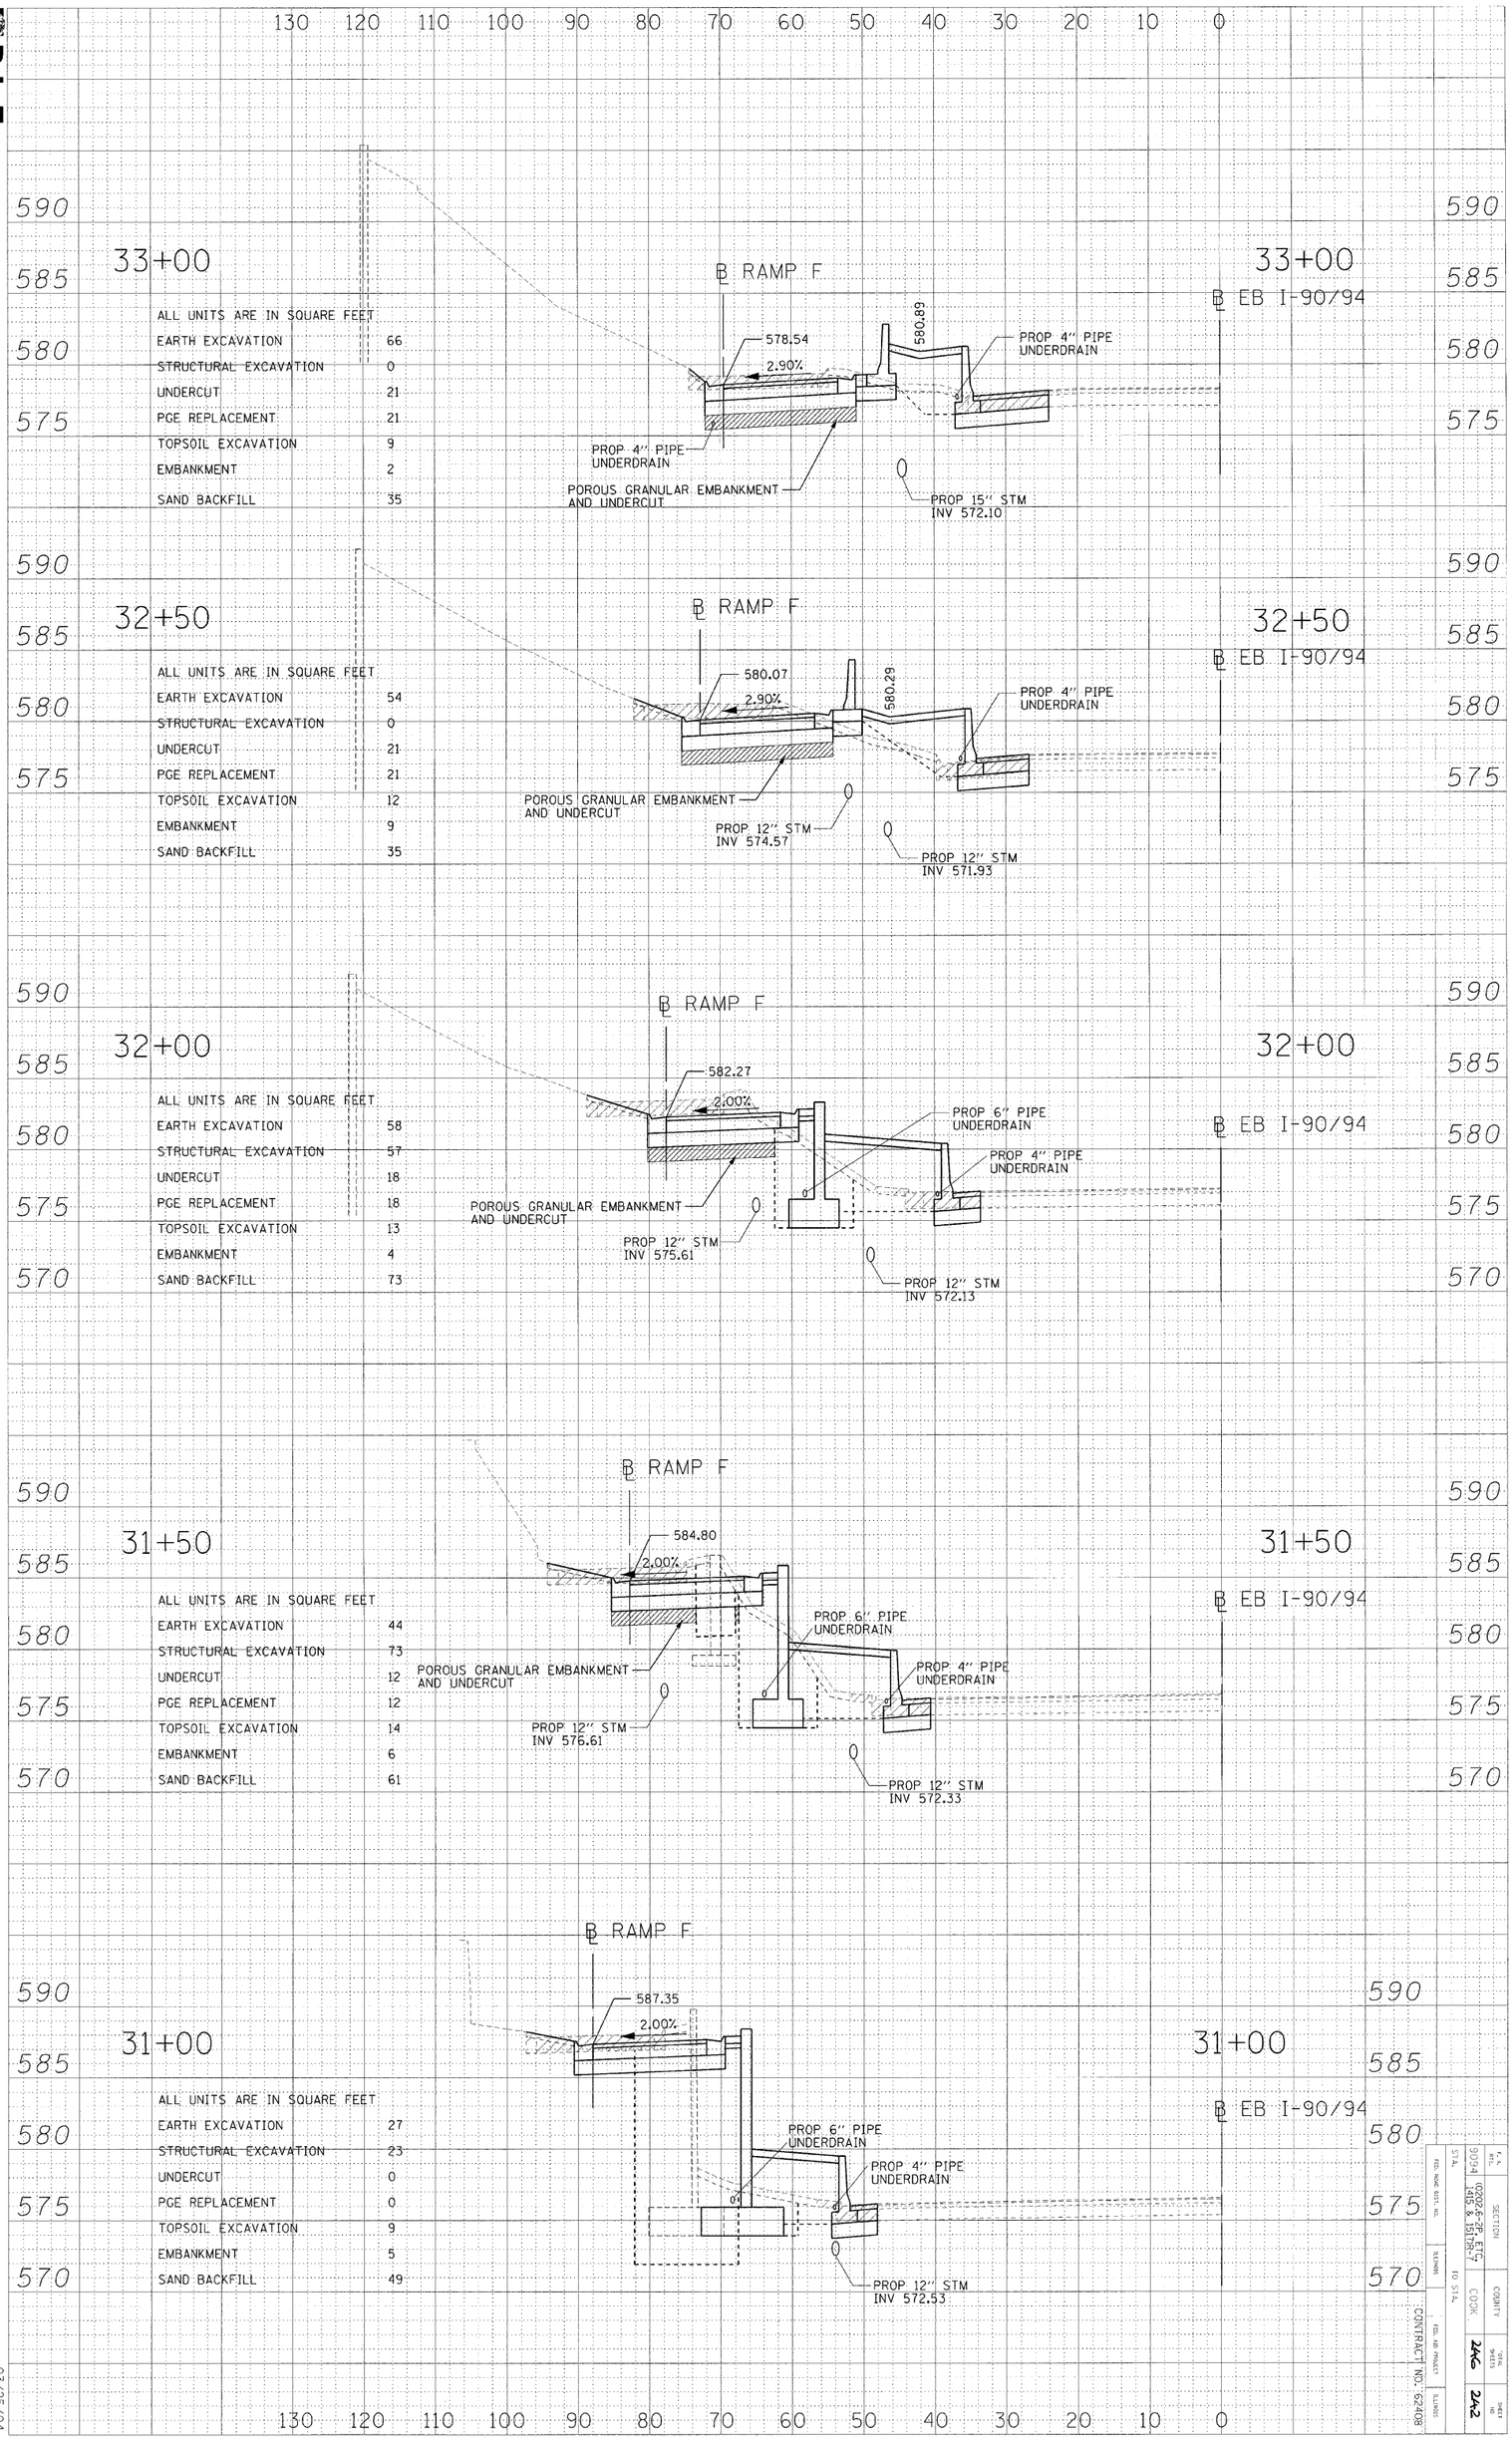

STA. 31+00 TO 33+00

03/25/04

F.A. RTE.	SECTION	COUNTY	TOTAL SHEETS	SHEET NO.
9094	10202.6-2P, ETC. 1415 & 15178-7	COOK	246	242

STA. TO STA.

FED. ROAD DIST. NO. | ILLINOIS | FED. AID PROJECT | ILLINOIS

CONTRACT NO. 62408