F.A.P. RTE.	SECTION	COUNTY	TOTAL SHEETS	SHEET NO.
337	20R-6	LAKE	149	27
STA.		TO STA.		
FED. ROAD DIST. NO.		ILLINOIS	FED. AID PROJECT	
CONTRACT NO. 62519				

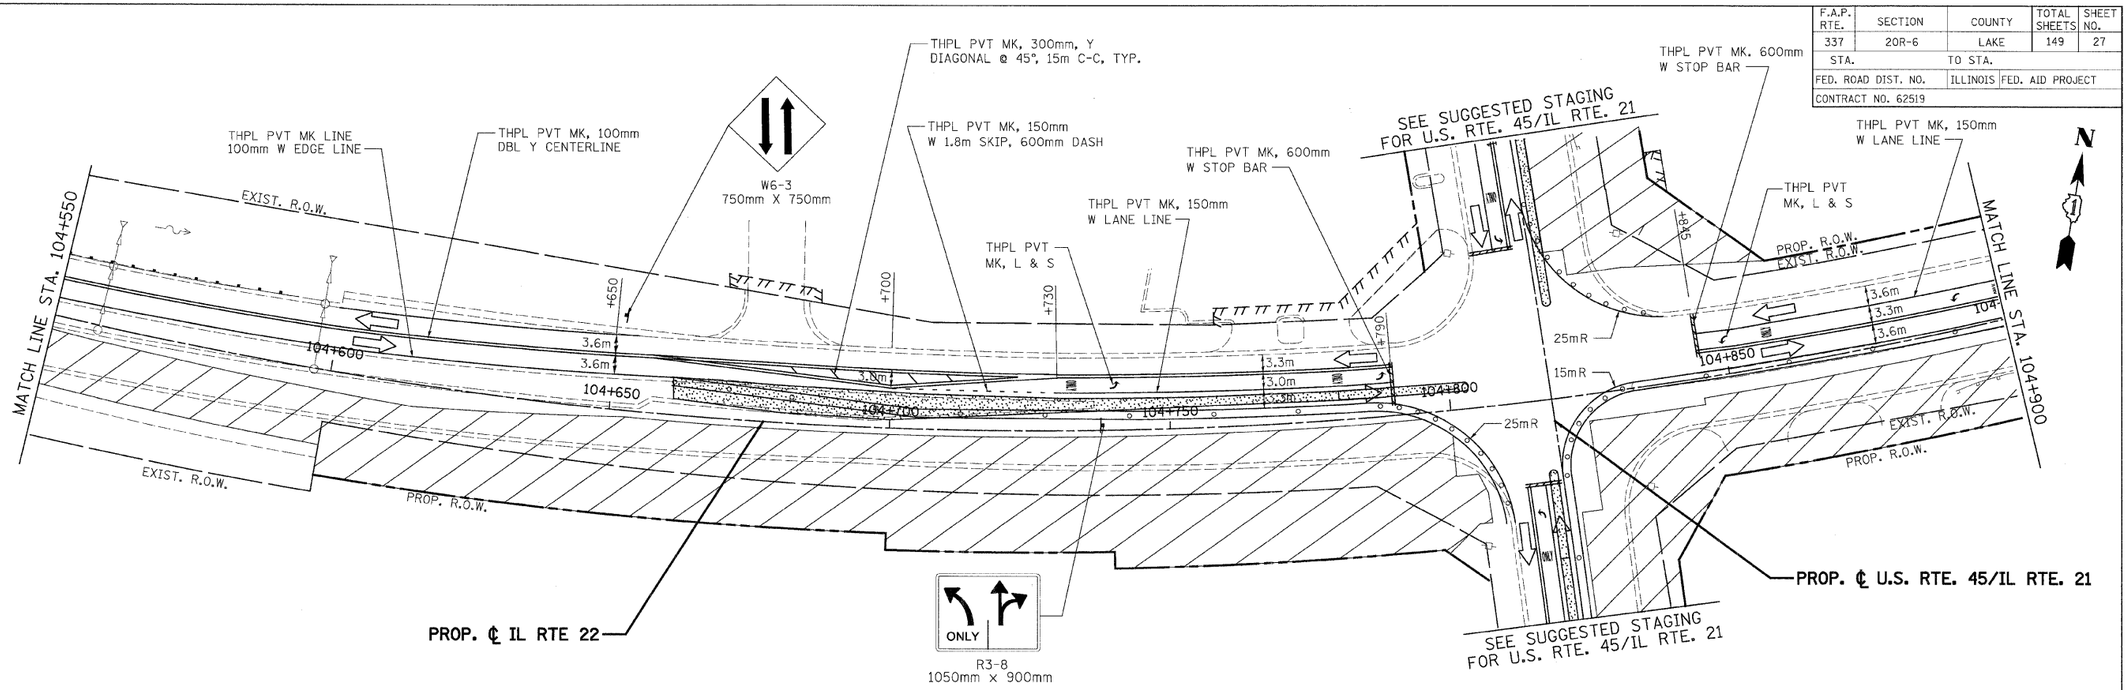

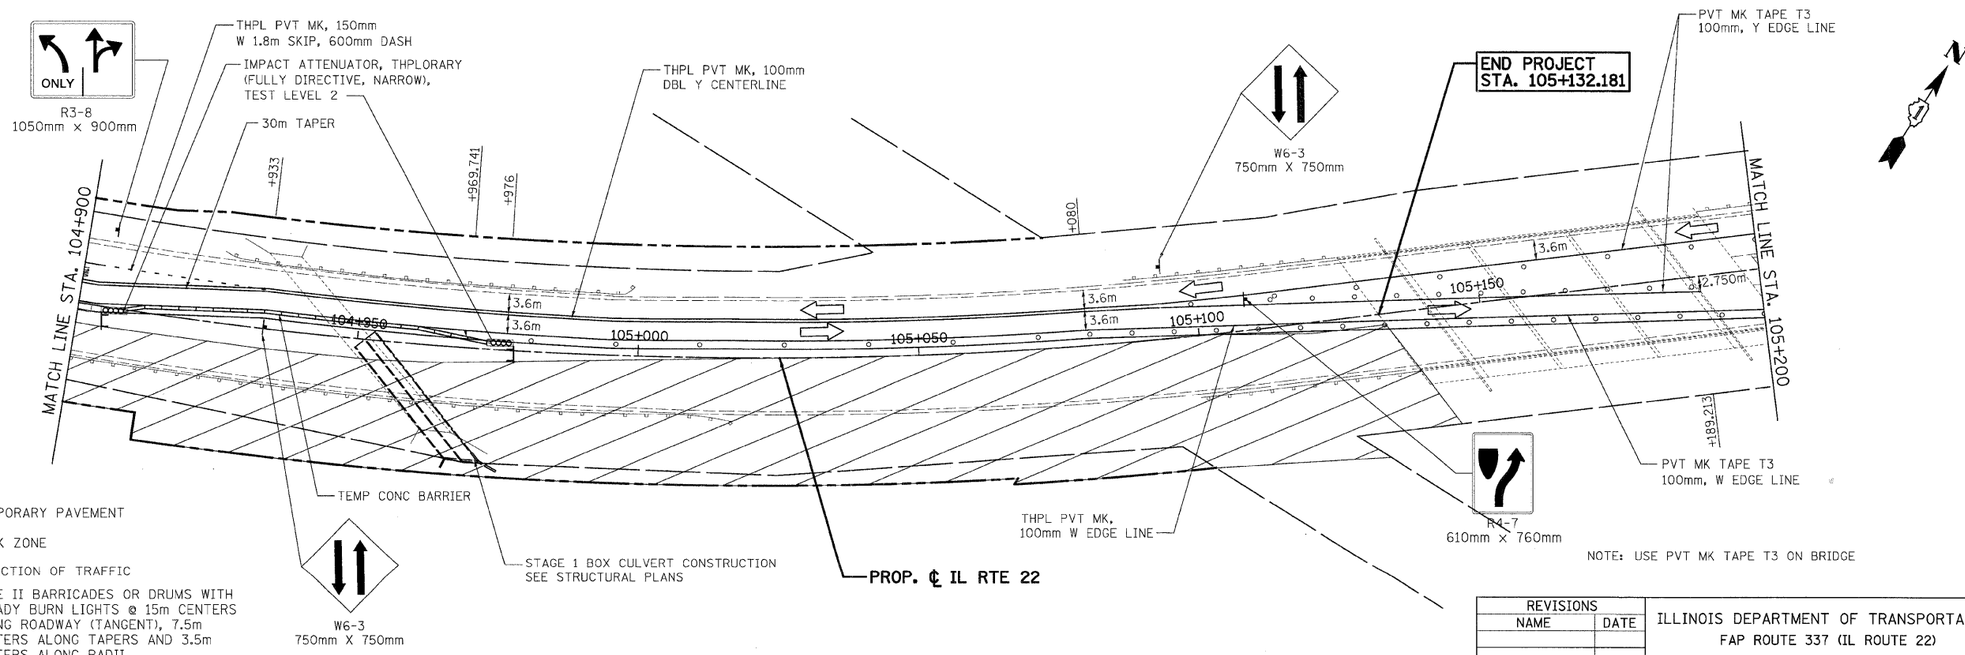

LEGEND

- TEMPORARY PAVEMENT
- WORK ZONE
- DIRECTION OF TRAFFIC
- TYPE II BARRICADES OR DRUMS WITH STEADY BURN LIGHTS @ 15m CENTERS ALONG ROADWAY (TANGENT), 7.5m CENTERS ALONG TAPERS AND 3.5m CENTERS ALONG RADII
- TYPE III BARRICADES WITH FLASHING LIGHTS
- ARROW BOARD

REVISIONS	
NAME	DATE

ILLINOIS DEPARTMENT OF TRANSPORTATION
FAP ROUTE 337 (IL ROUTE 22)
SUGGESTED STAGING OF CONSTRUCTION & TRAFFIC CONTROL
STAGE 1
STA. 104+550 TO STA. 105+200

SCALE: 1:500 DRAWN BY: KEF
DATE: 1/28/2009 CHECKED BY: CPK

PATRICK ENGINEERING INC.
LISLE, ILLINOIS

P:\Lisle\IDOT\917.A0\Drawings\RDWY\MINShts\MOTS_MOT_01.dgn
PDF(Grey_Large).plt
5:07:30 PM
2/5/2009
tkoeppen(Rdwy_Lisle)