F.A.P. RTE.	SECTION	COUNTY	TOTAL SHEETS	SHEET NO.
337	20R-6	LAKE	149	46
STA. 104+550	TO STA. 104+900			
FED. ROAD DIST. NO.	ILLINOIS	FED. AID PROJECT		
CONTRACT NO. 62519				

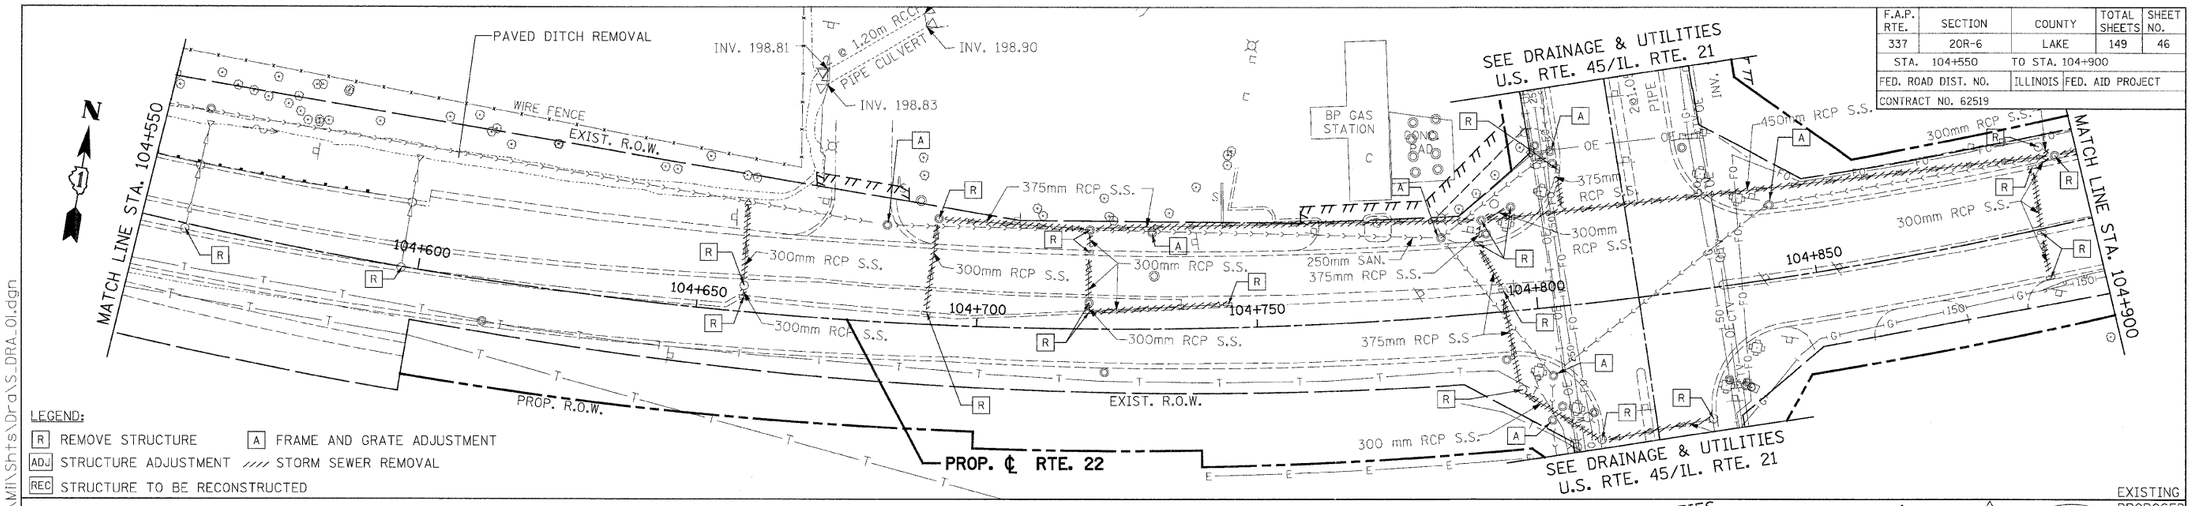

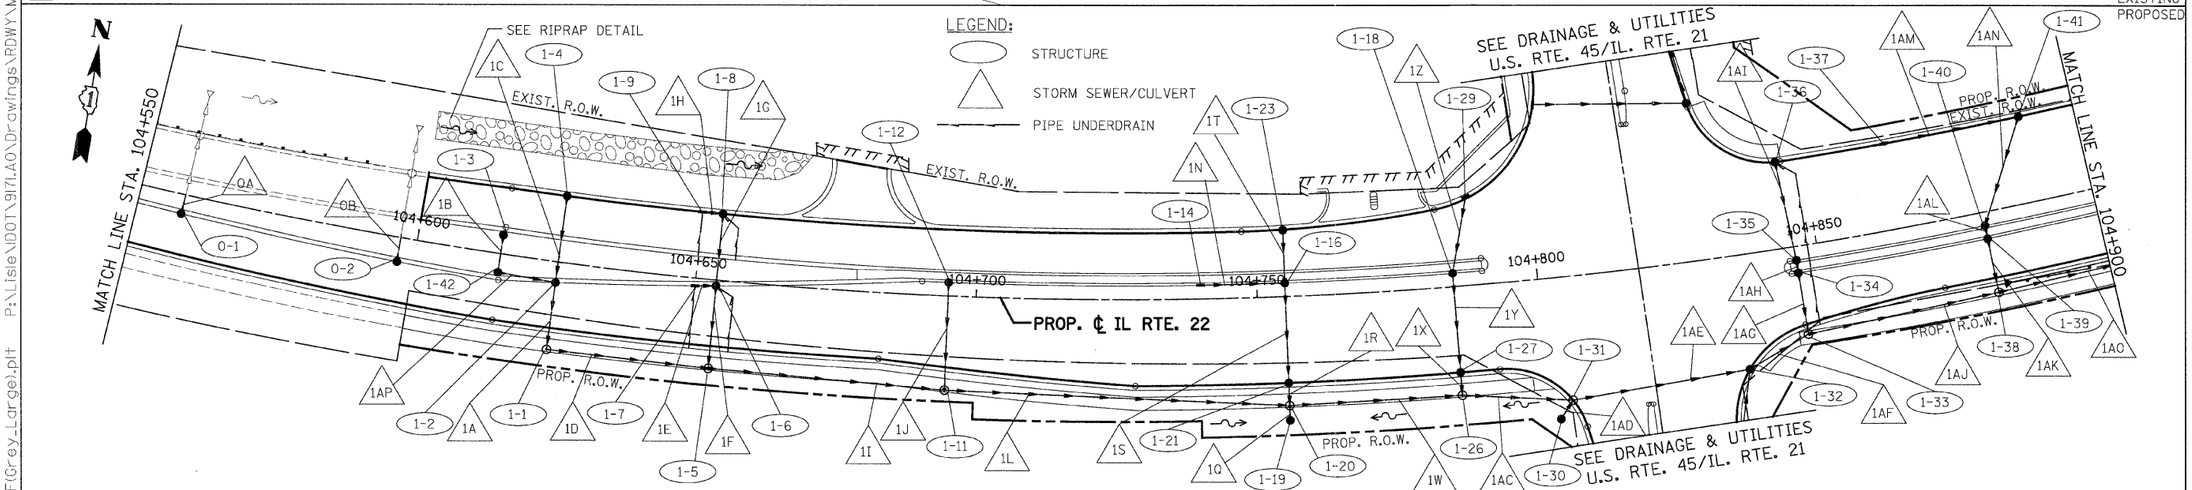

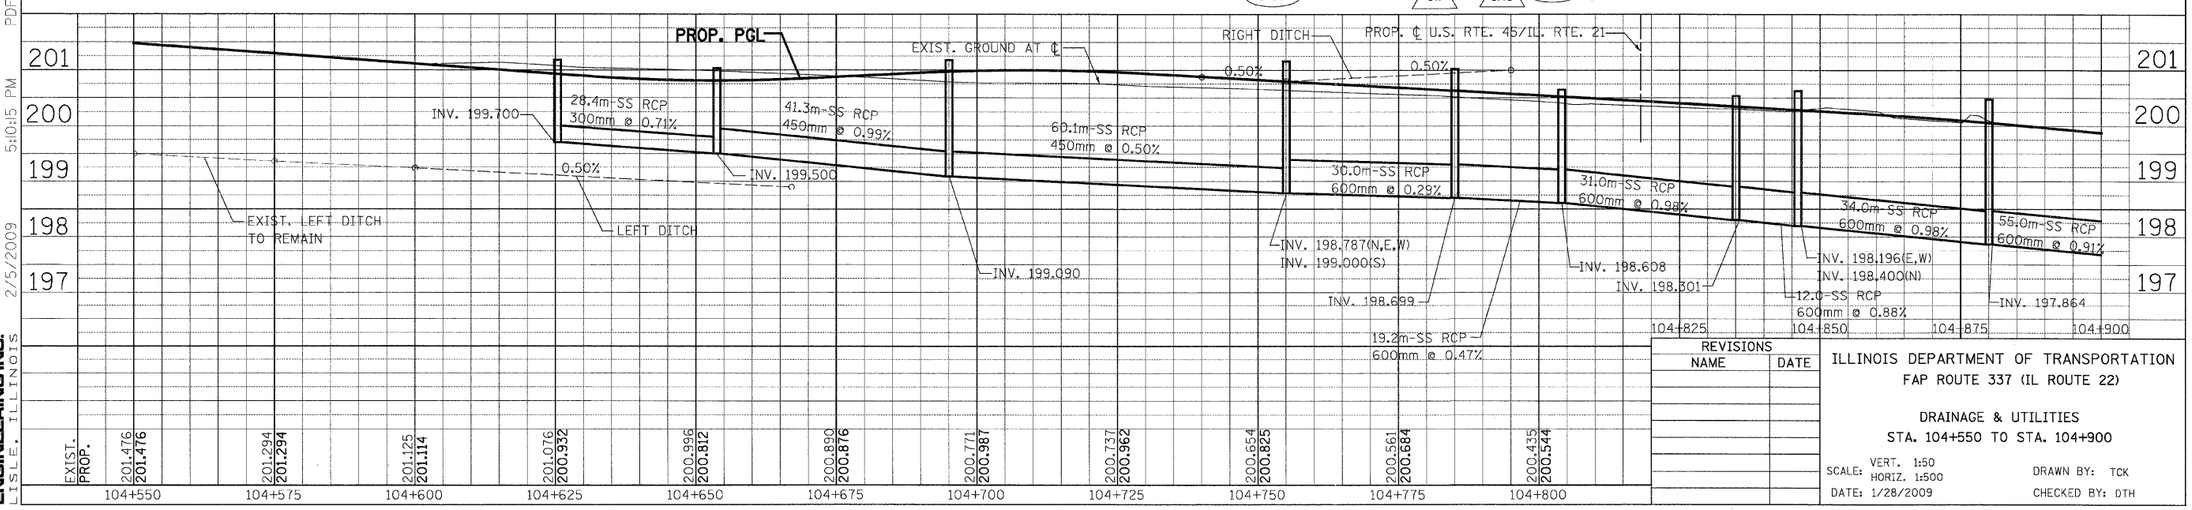

REVISIONS NAME	DATE

ILLINOIS DEPARTMENT OF TRANSPORTATION
FAP ROUTE 337 (IL ROUTE 22)

DRAINAGE & UTILITIES
STA. 104+550 TO STA. 104+900

SCALE: VERT. 1:50, HORIZ. 1:500 — DRAWN BY: TCK
DATE: 1/28/2009 — CHECKED BY: DTH

PATRICK ENGINEERING INC. LISLE, ILLINOIS

P:\Lisle\IDOT\9171.A0\Drawings\RDWY\MIShts\DrayS_DRA_01.dgn PDF(Grey_Large).plt tkoeppen(Rdwy_Lisle) 2/5/2009 5:01:15 PM